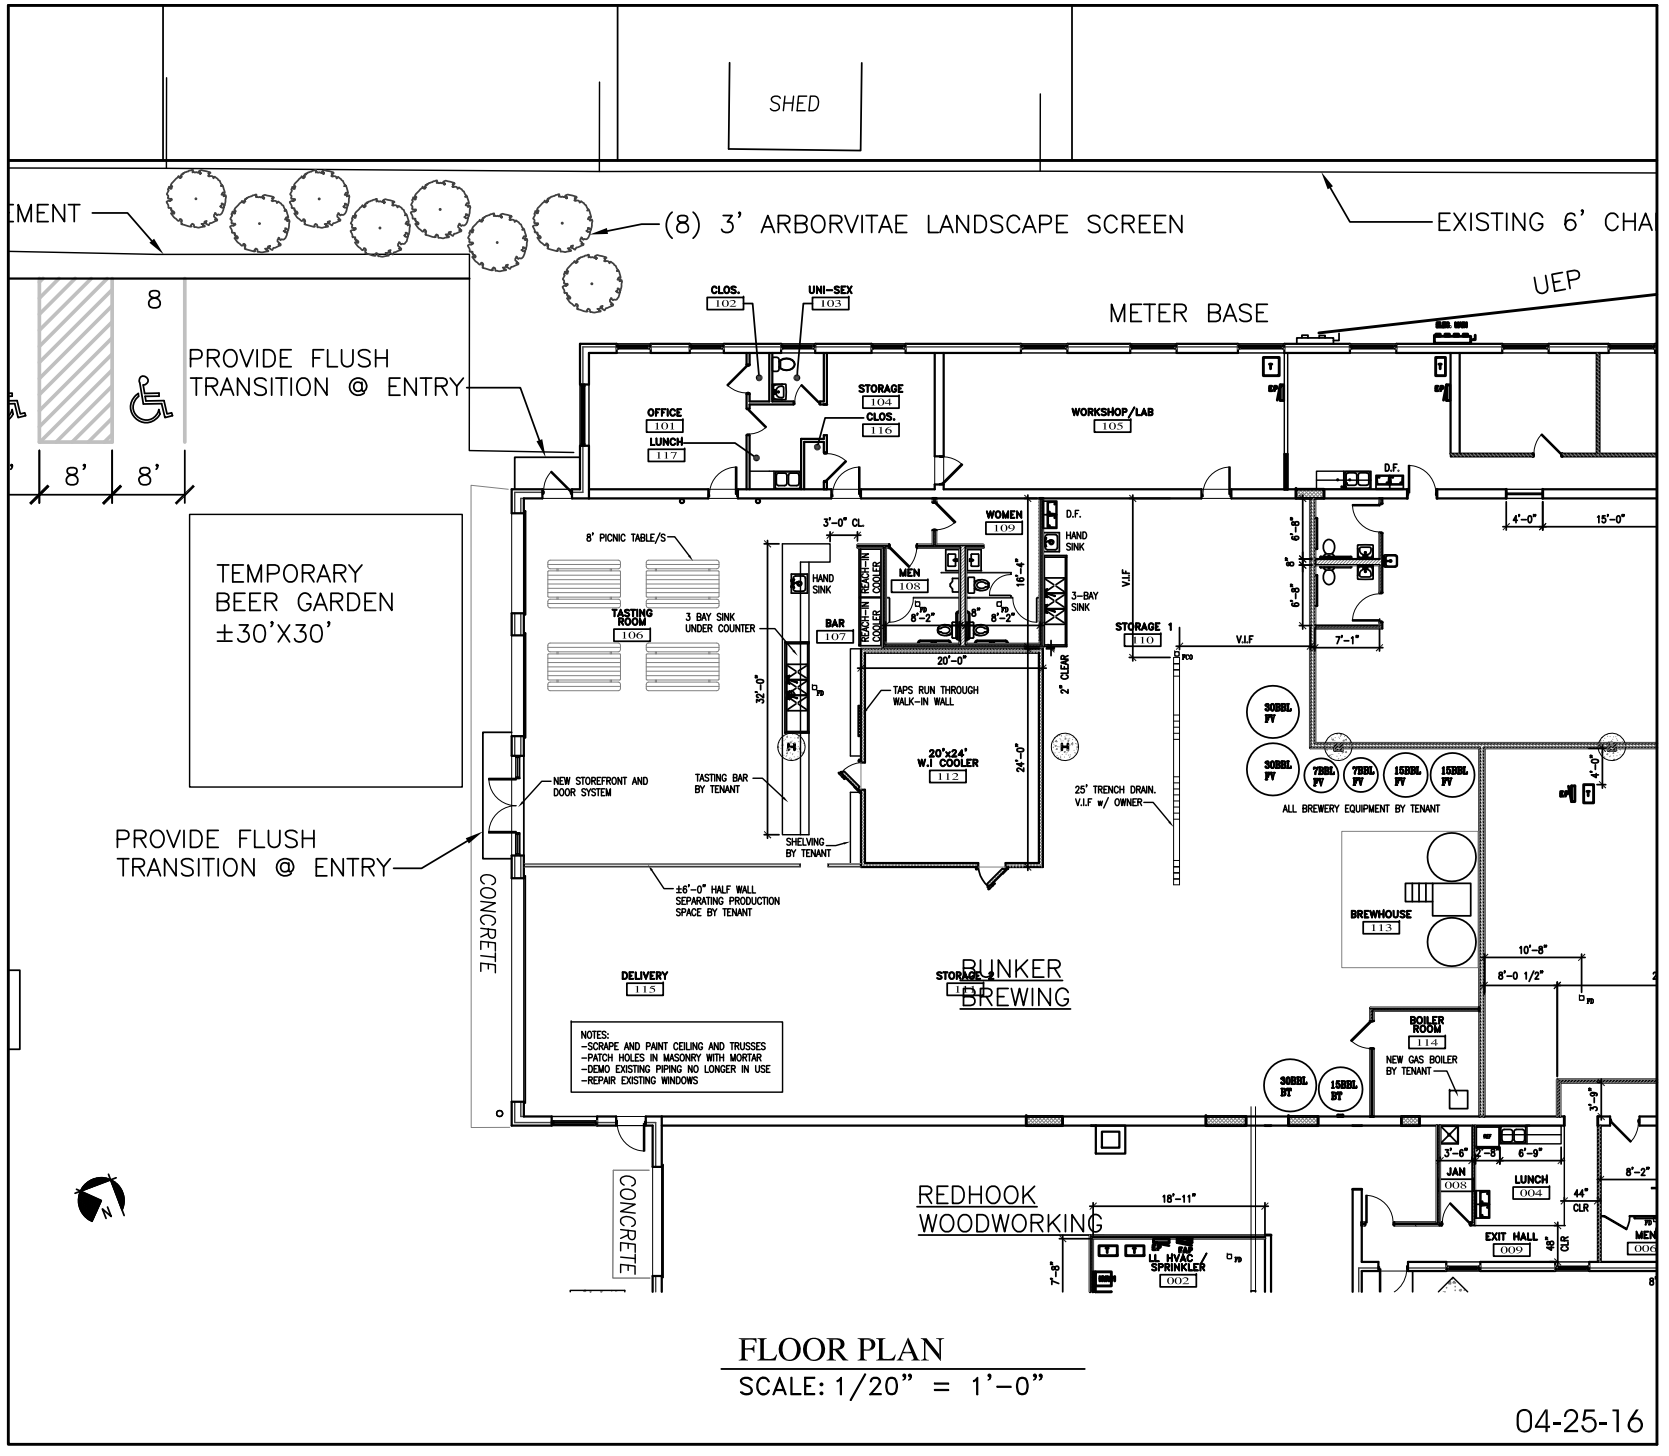

FLOOR PLAN

SCALE: 1/20" = 1'-0"

04-25-16

ALPHAarchitects
17 CHESTNUT STREET
PORTLAND, ME 04101
PHONE: 207.761.9500
FAX: 207.761.9595
design@alphaarchitects.com

COPYRIGHT
Reuse or reproduction of the contents of this document is not permitted without written permission of ALPHA ARCHITECTS

Bunker Brewing
17 Westfield St.
Portland, ME 04102

JOB: 15162.1

ISSUE DATE	
P. BOARD	-
REV 1	-
CD's	-
PRINT	04-25-16

FLOOR PLAN

R-2