Exterior walls - R21 insulation
Roof - R60 insulation

7'1½" ceiling height

Framing detail
exterior walls 2"x6"
interior walls 2"x4"
ceiling/roof 2"x6" engineered gambrel truss frame

Stair detail rise = 7¾" run = 10"
min. head height = 7'1½" max. head height = 15'4"
stair width = 44"

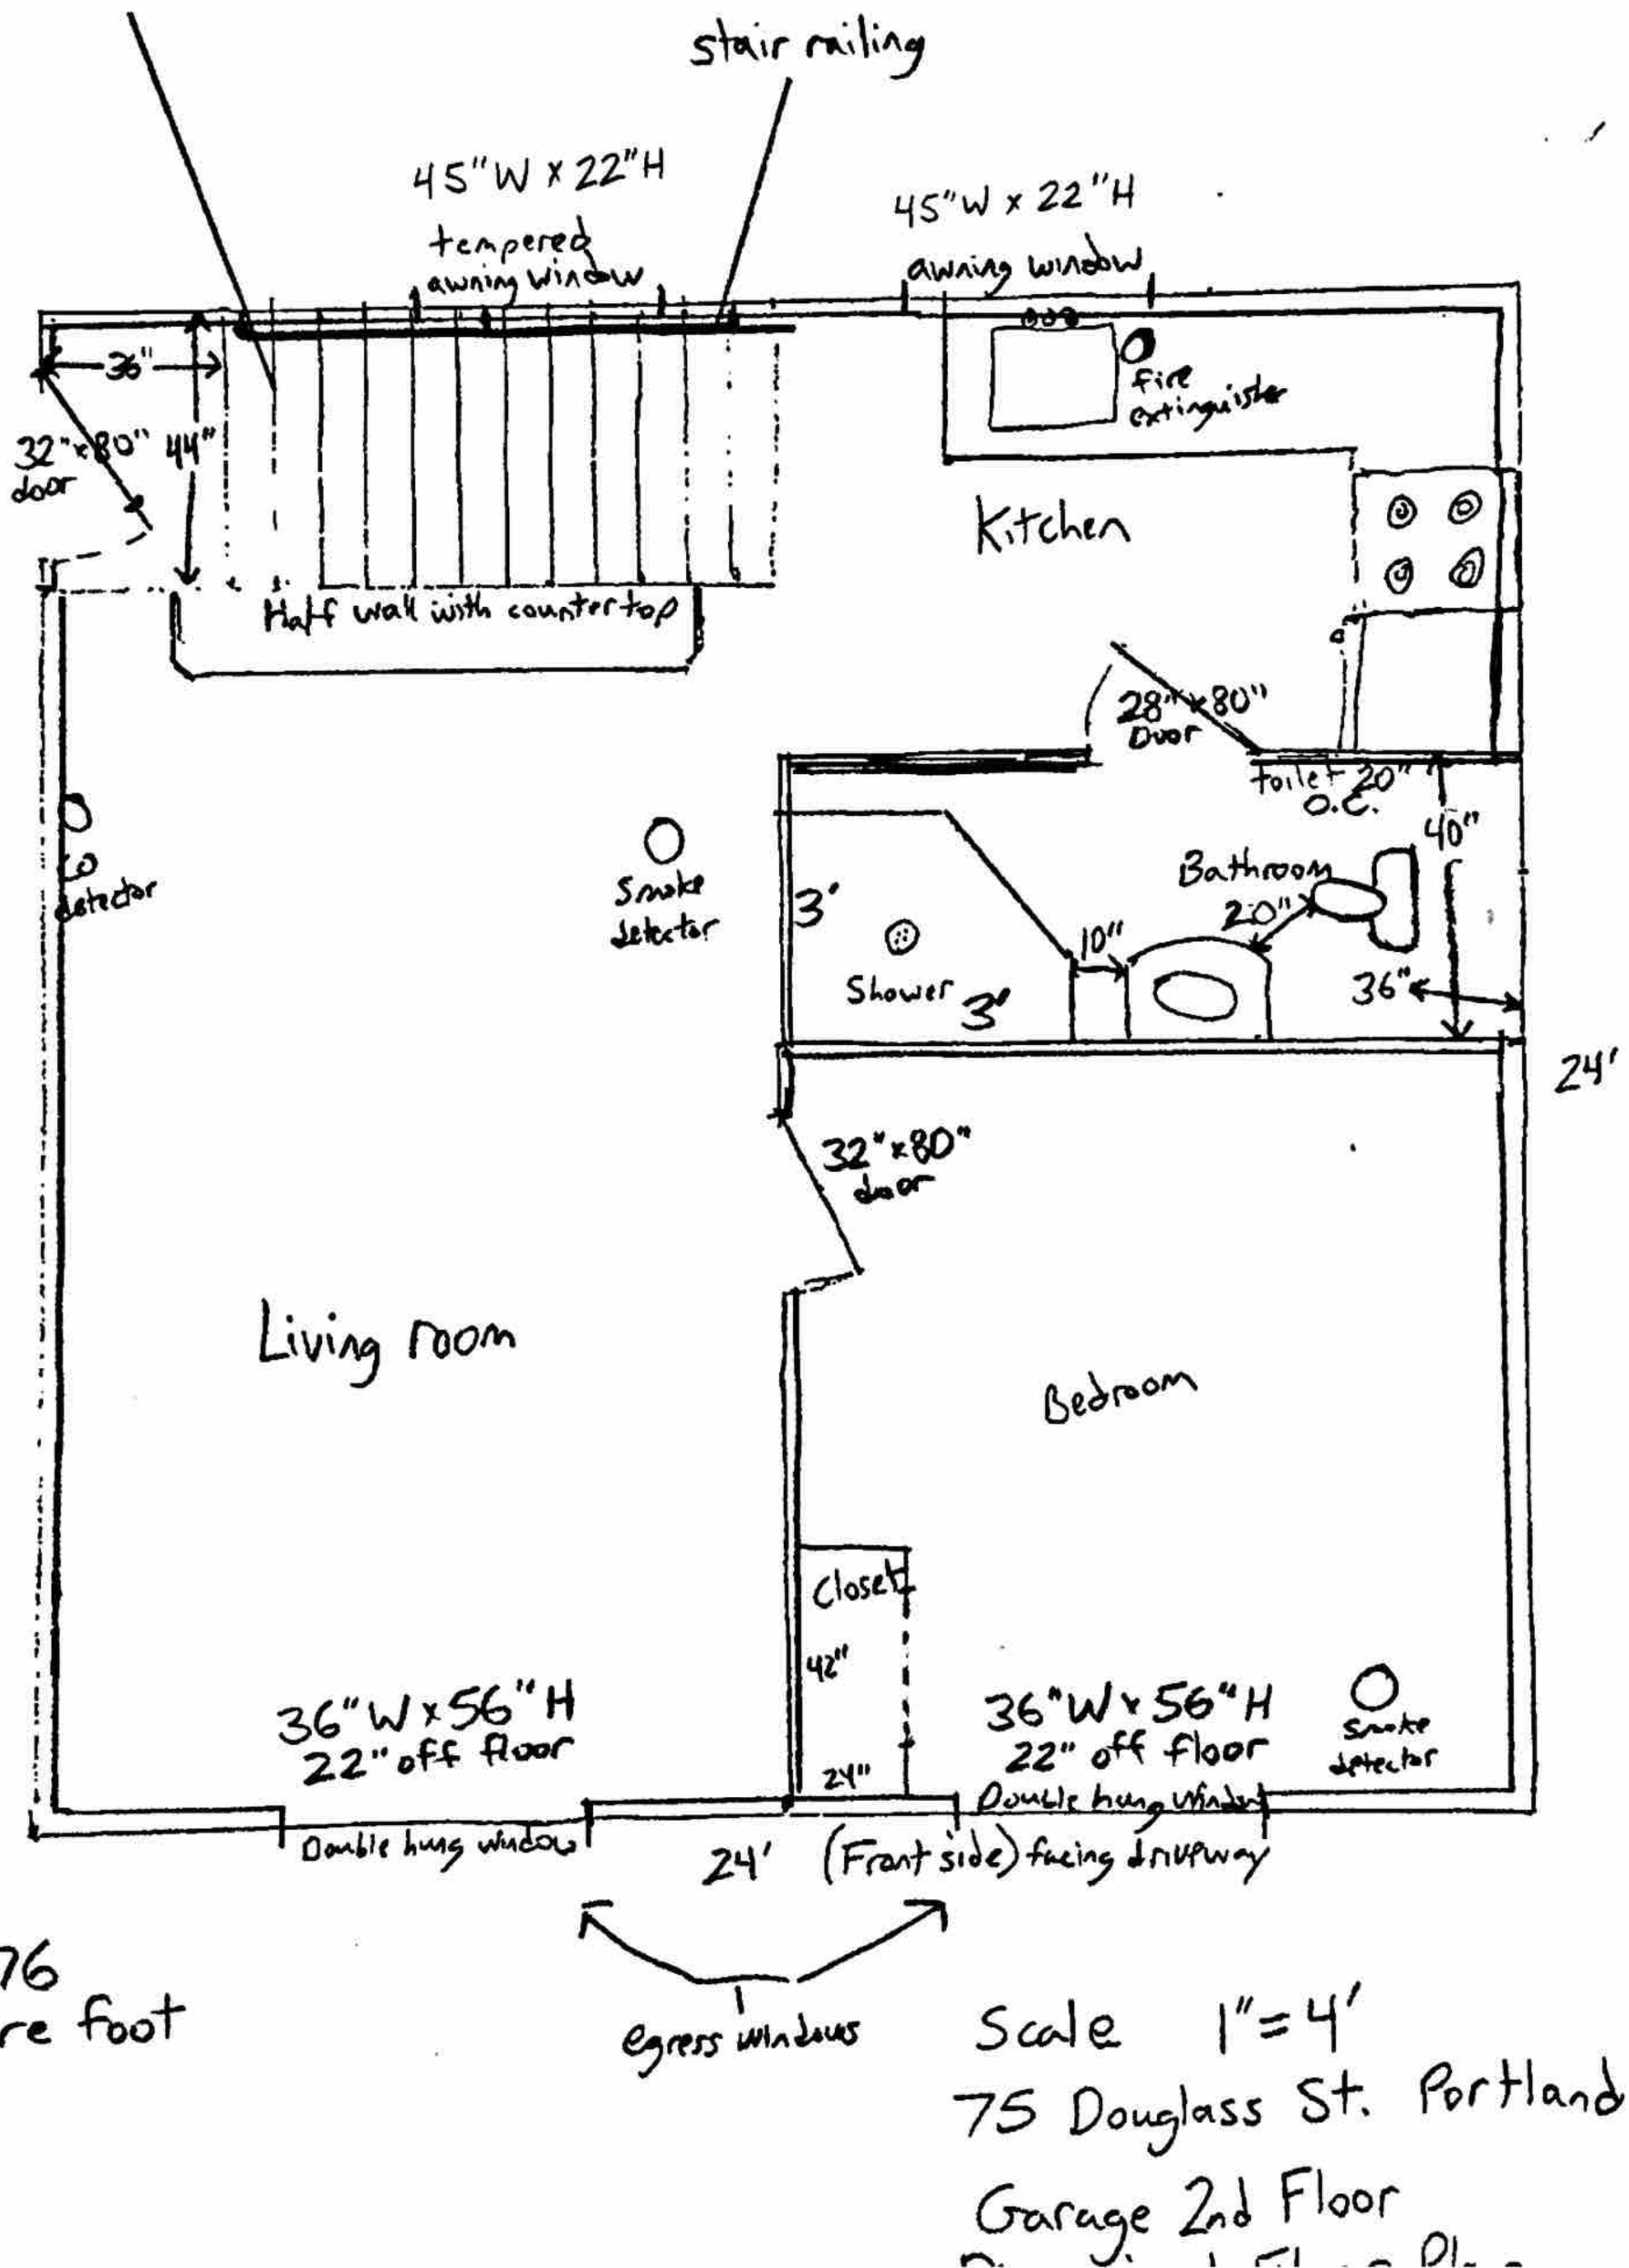

576 Square foot

Scale 1"=4'
75 Douglass St. Portland
Garage 2nd Floor