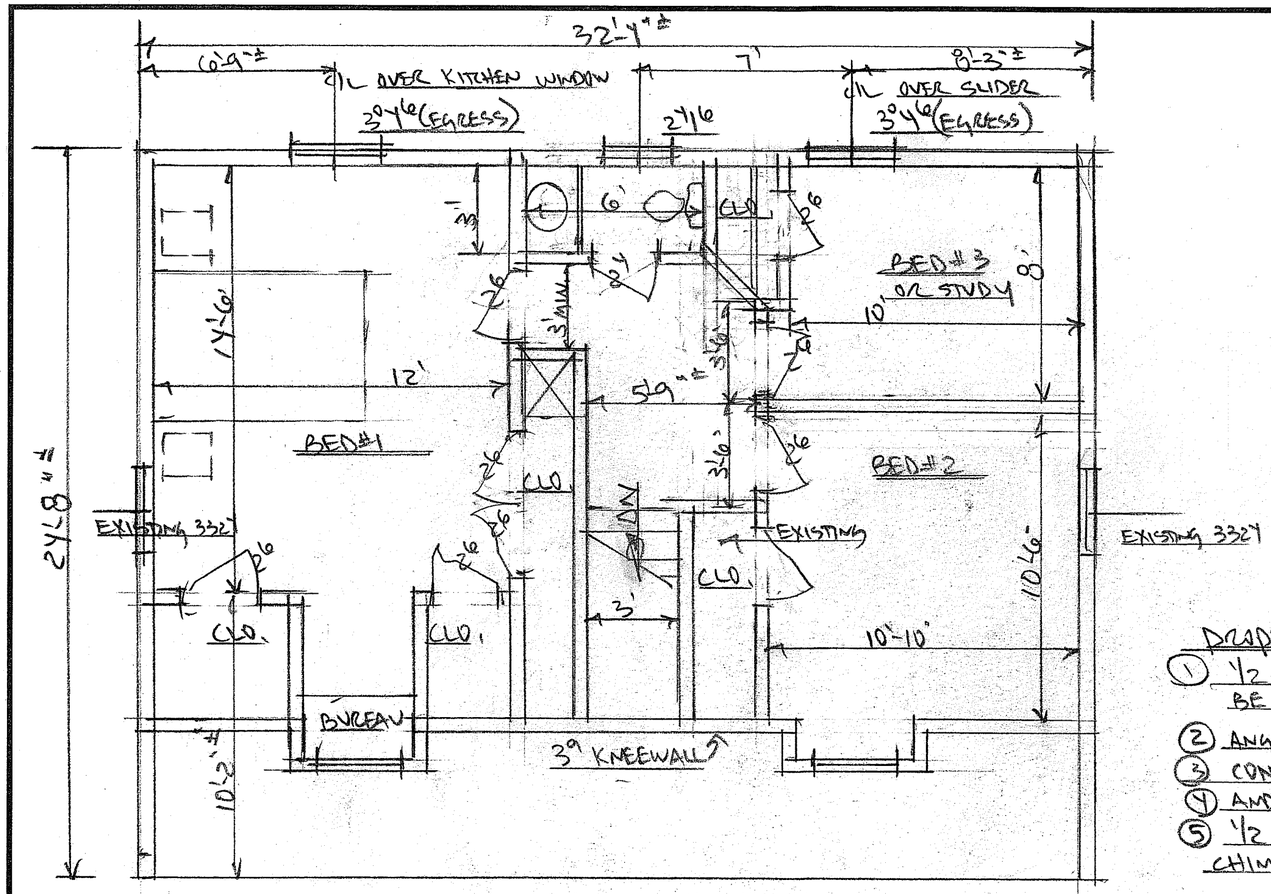

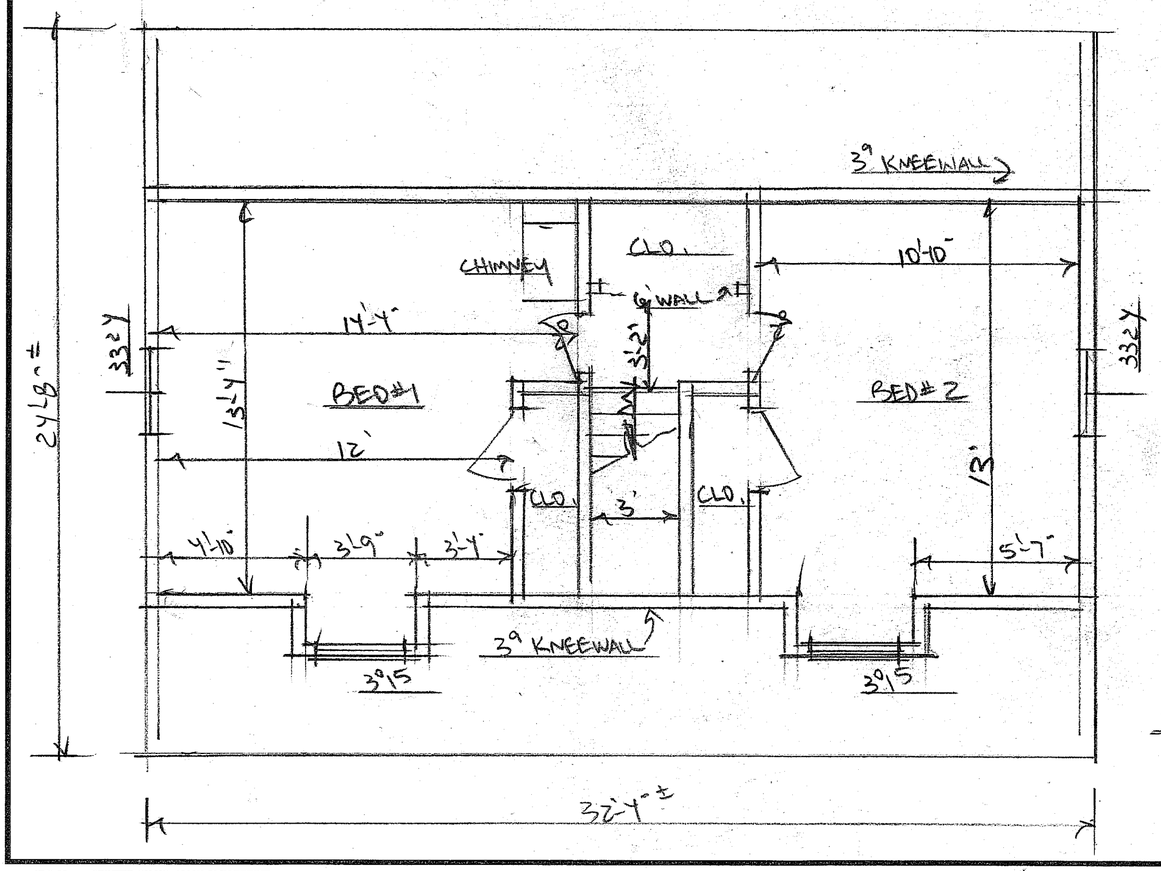

REAR ELEVATION.
1/8"=1'

PROPOSED 2ND FLOOR PLAN

1. 1/2 BATH IS SHOWN. IT MAY JUST BE ROUGHED IN AT TIME OF CONSTRUCTION.
2. ANGLED WALL AT 45°
3. CONFIRM FLOORING.
4. ANDERSEN WINDOW SIZES SHOWN.
5. 1/2 BATH SHOWN AT 3' WIDE - DEPENDING ON CHIMNEY SIZE, IT MAY ONLY BE 2'-10"±

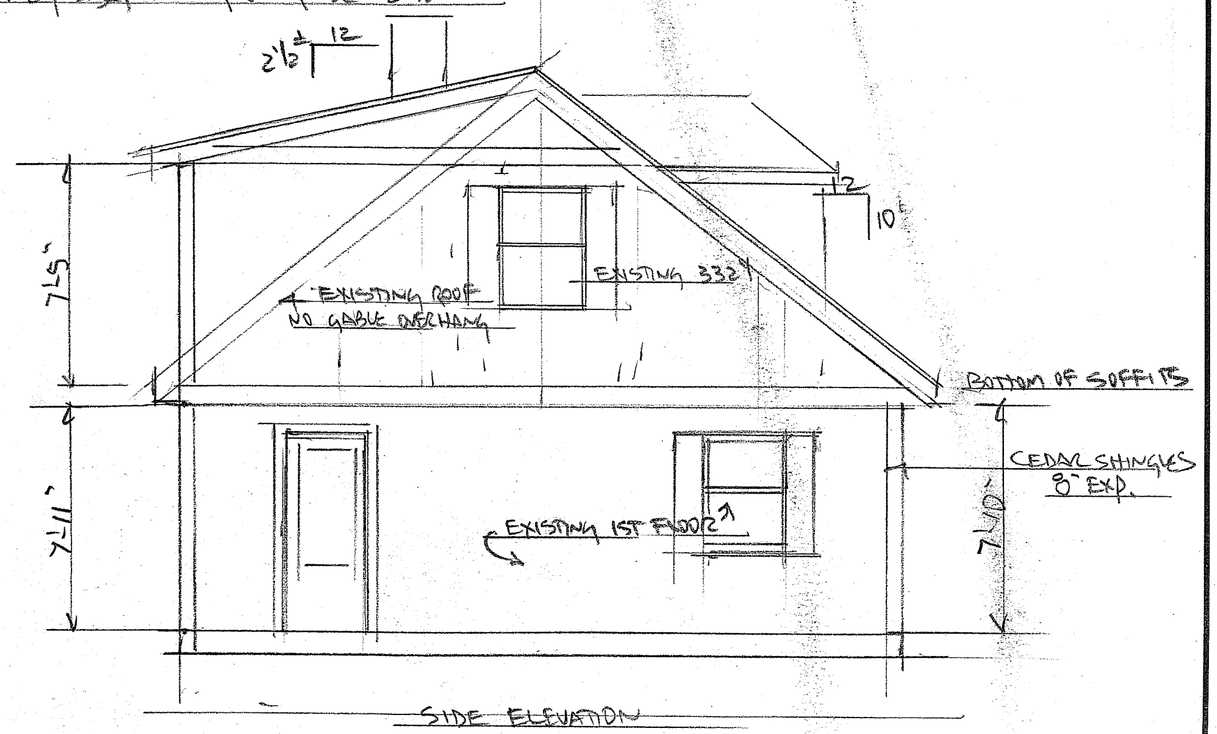

SIDE ELEVATION

EXISTING 2ND FLOOR

1. 7'5 CEILINGS

DORMER PLANS - GARY + STEPHANIE DESROSIERS

SCALE: 1/4"=1'	APPROVED BY:	DRAWN BY: W. Stanley
DATE: 9/22/17		REVISED

73 MASSACHUSETTS AVE - PORTLAND

DRAWING NUMBER 1 of 2

17 X 22 PRINTED ON NO. 1000H CLEARPRINT®