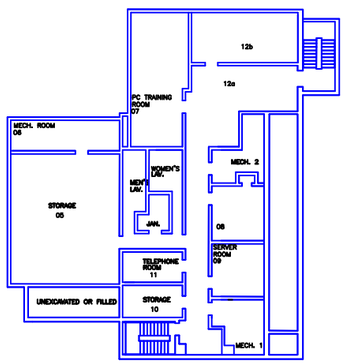

BASEMENT

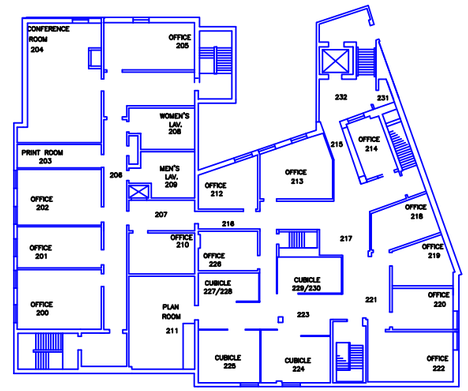

2ND FLOOR

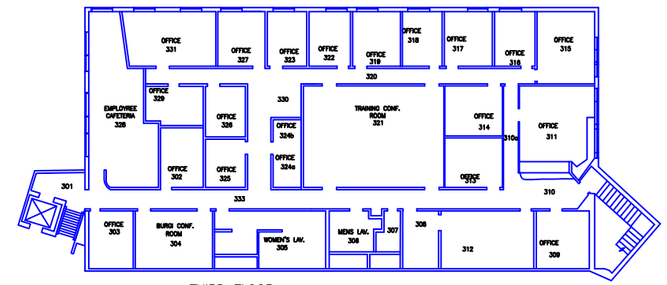

THIRD FLOOR

Area designated for renovation.

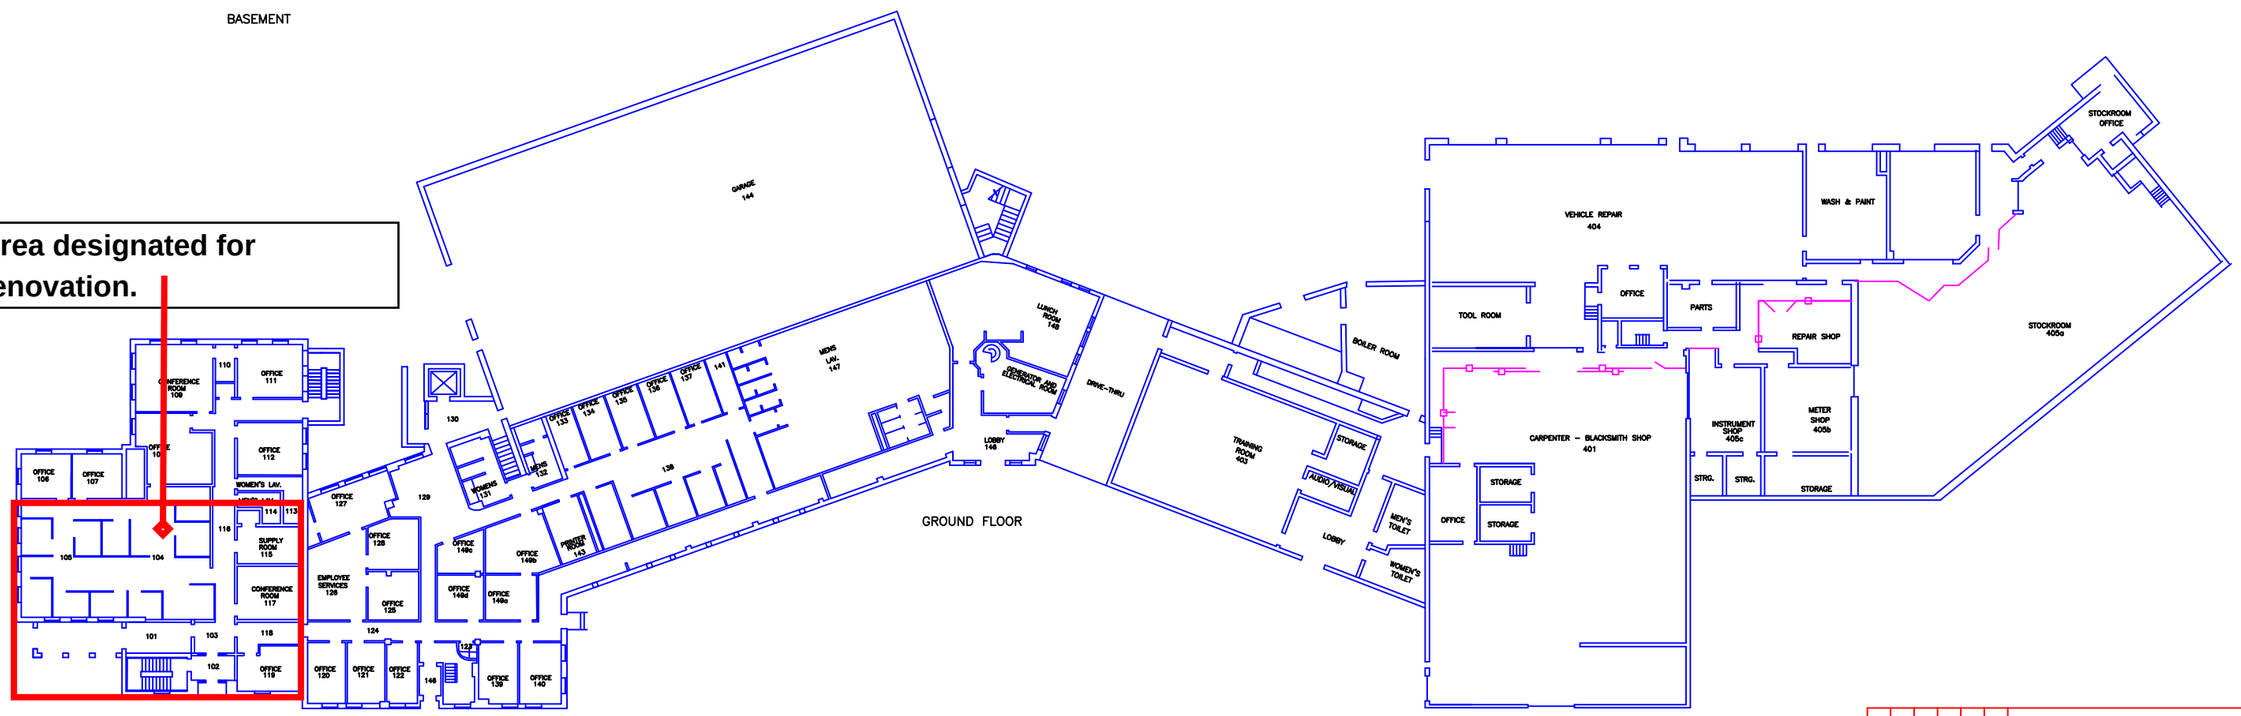

PROCESS & INSTRUMENTATION DIAGRAM

DOUGLASS STREET
HVAC
FLOOR PLANS

Portland Water District
225 DOUGLASS STREET · P.O. 3553 · PORTLAND, MAINE 04104-3553

	DESIGN		CHECK
PROJECT NUMBER	DRAWN		APPROVED
CAD FILE: DOUGLASS ST.PLAN	FIELD BOOK	SCALE: 9'=1/4"	DATE: 6/17/2010 · SHEET: 1 OF 8