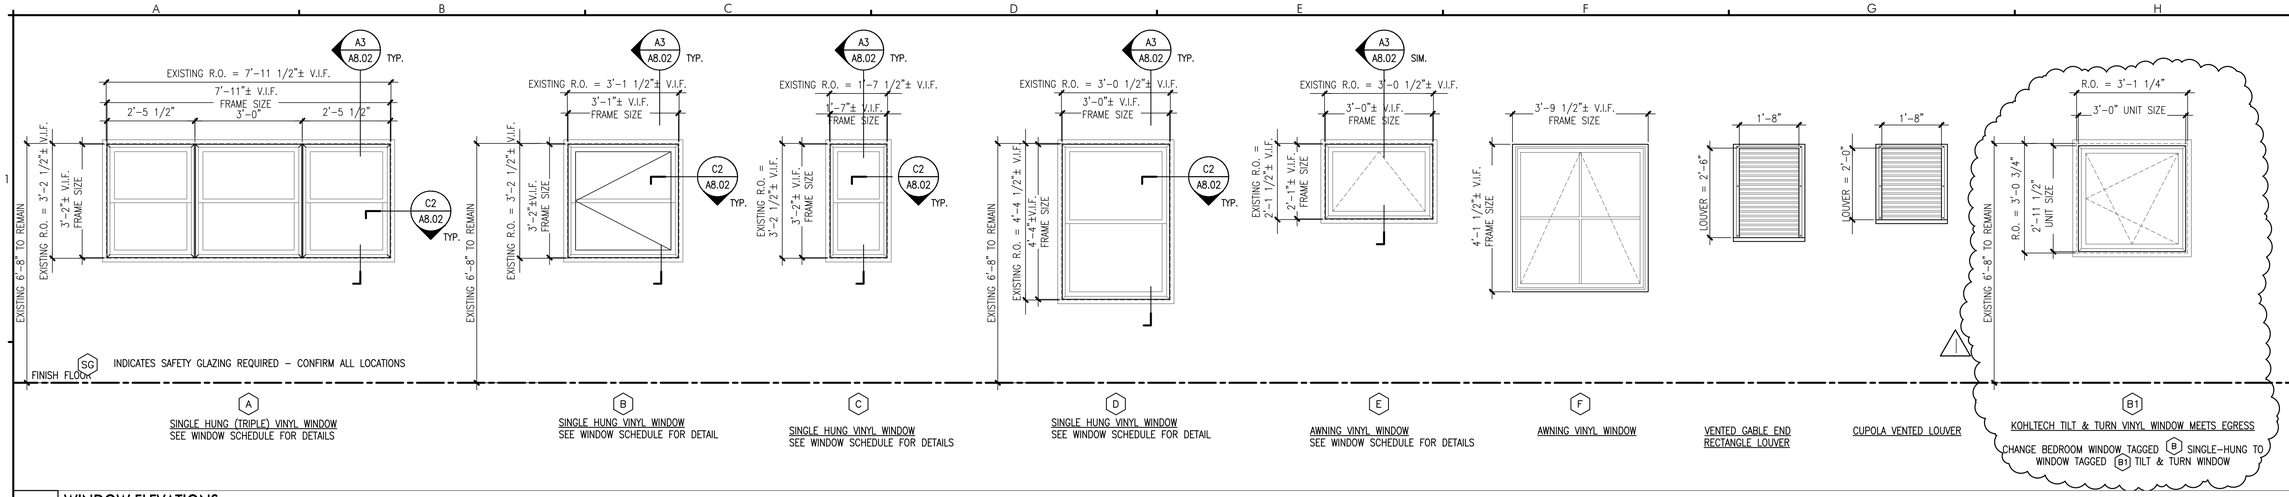

A2 WINDOW ELEVATIONS

REFERENCED FROM: SCALE: 1/2" = 1'-0"

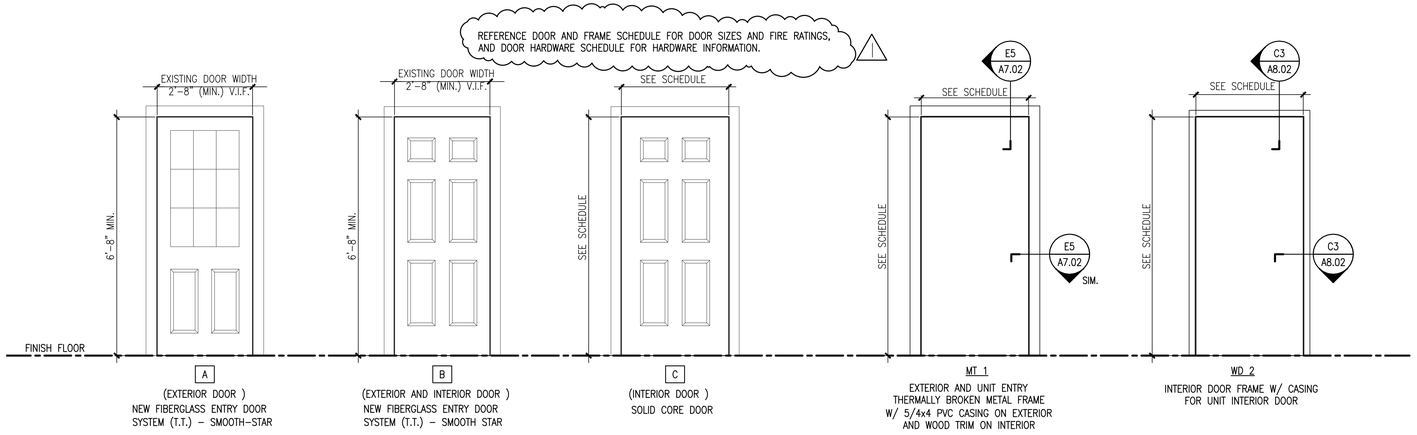

A3 DOOR ELEVATIONS AND DOOR FRAME ELEVATIONS

REFERENCED FROM: SCALE: 1/2" = 1'-0"

GENERAL NOTES:

1. THE CONTRACTOR SHALL VERIFY ALL OPENINGS AND CONFIRM ALL WINDOW AND DOOR UNIT SIZES PRIOR TO RELEASING FOR FABRICATION.
2. REFER TO DOOR SCHEDULE FOR EXTERIOR AND INTERIOR DOOR DETAILS.
3. PROVIDE LOW "E" INSULATED GLAZING THROUGHOUT.
4. PROVIDE INSECT SCREEN FOR ALL WINDOW UNIT TYPES.
5. PROVIDE DOOR CASING (INTERIOR) PAINTED.
6. PROVIDE HUMAN IMPACT RATED GLAZING AS REQUIRED BY CPSC REGULATION AND AS PER SPECIFICATION.
7. INSULATE BETWEEN WINDOW AND ROUGH OPENING WITH LOW-EXPANDING FOAM INSULATION AS RECOMMENDED BY DOOR/WINDOW MANUFACTURER.

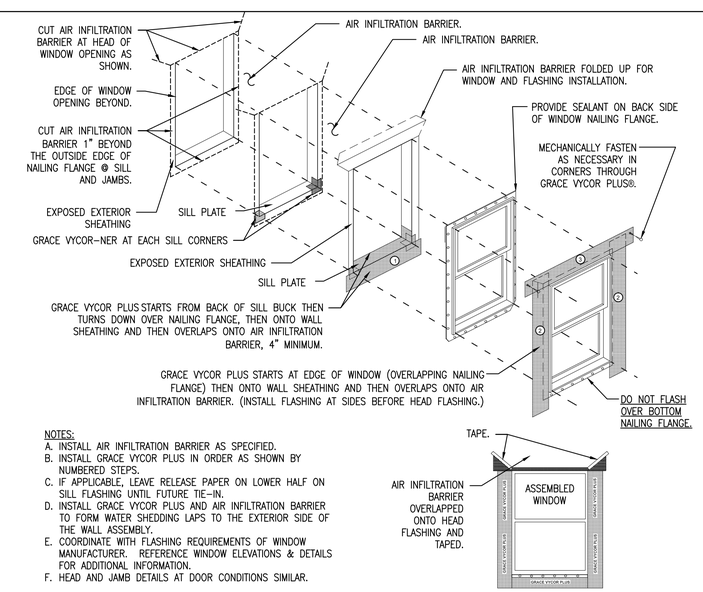

NOTES:

A. INSTALL AIR INFILTRATION BARRIER AS SPECIFIED.
B. INSTALL GRACE VYCOR PLUS IN ORDER AS SHOWN BY NUMBERED STEPS.
C. IF APPLICABLE, LEAVE RELEASE PAPER ON LOWER HALF ON SILL FLASHING UNTIL FUTURE TIE-IN.
D. INSTALL GRACE VYCOR PLUS AND AIR INFILTRATION BARRIER TO FORM WATER SHEDDING LAPS TO THE EXTERIOR SIDE OF THE WALL ASSEMBLY.
E. COORDINATE WITH FLASHING REQUIREMENTS OF WINDOW MANUFACTURER. REFERENCE WINDOW ELEVATIONS & DETAILS FOR ADDITIONAL INFORMATION.
F. HEAD AND JAMB DETAILS AT DOOR CONDITIONS SIMILAR.

A5 -

REFERENCED FROM: SCALE: 1/2" = 1'-0"

E5 FLASHING DETAIL AT WINDOWS

REFERENCED FROM: SCALE: 3" = 1'-0"

CWS ARCHITECTS
ARCHITECTURE | INTERIOR DESIGN
434 Cumberland Avenue Portland ME 04101
OFFICE: 207 774 4441 CWSARCH.COM

REGISTERED ARCHITECT BENEDICT J. WALTER NO. 1947 STATE OF MAINE

DESIGNER

CWS ARCHITECTS
ARCHITECTURE | INTERIOR DESIGN
434 CUMBERLAND AVENUE
PORTLAND, MAINE 04101
T: 207-774-4441
F: 207-774-4016
WWW.CWSARCH.COM

OWNER

COMMUNITY HOUSING OF MAINE INC.

ONE CITY CENTER, 4TH FLOOR
PORTLAND, MAINE 04101

PROJECT

548 SAINT JOHN STREET APARTMENT

548 SAINT JOHN STREET
PORTLAND, MAINE 04101

DRAWING

WINDOW AND DOOR ELEVATIONS AND DETAILS

CWS PROJECT NUMBER: 16.019

REVISIONS

REVISION #	5/02/2017

DRAWING NUMBER

A8.01

SCALE: AS NOTED

DATE: 3/08/2017