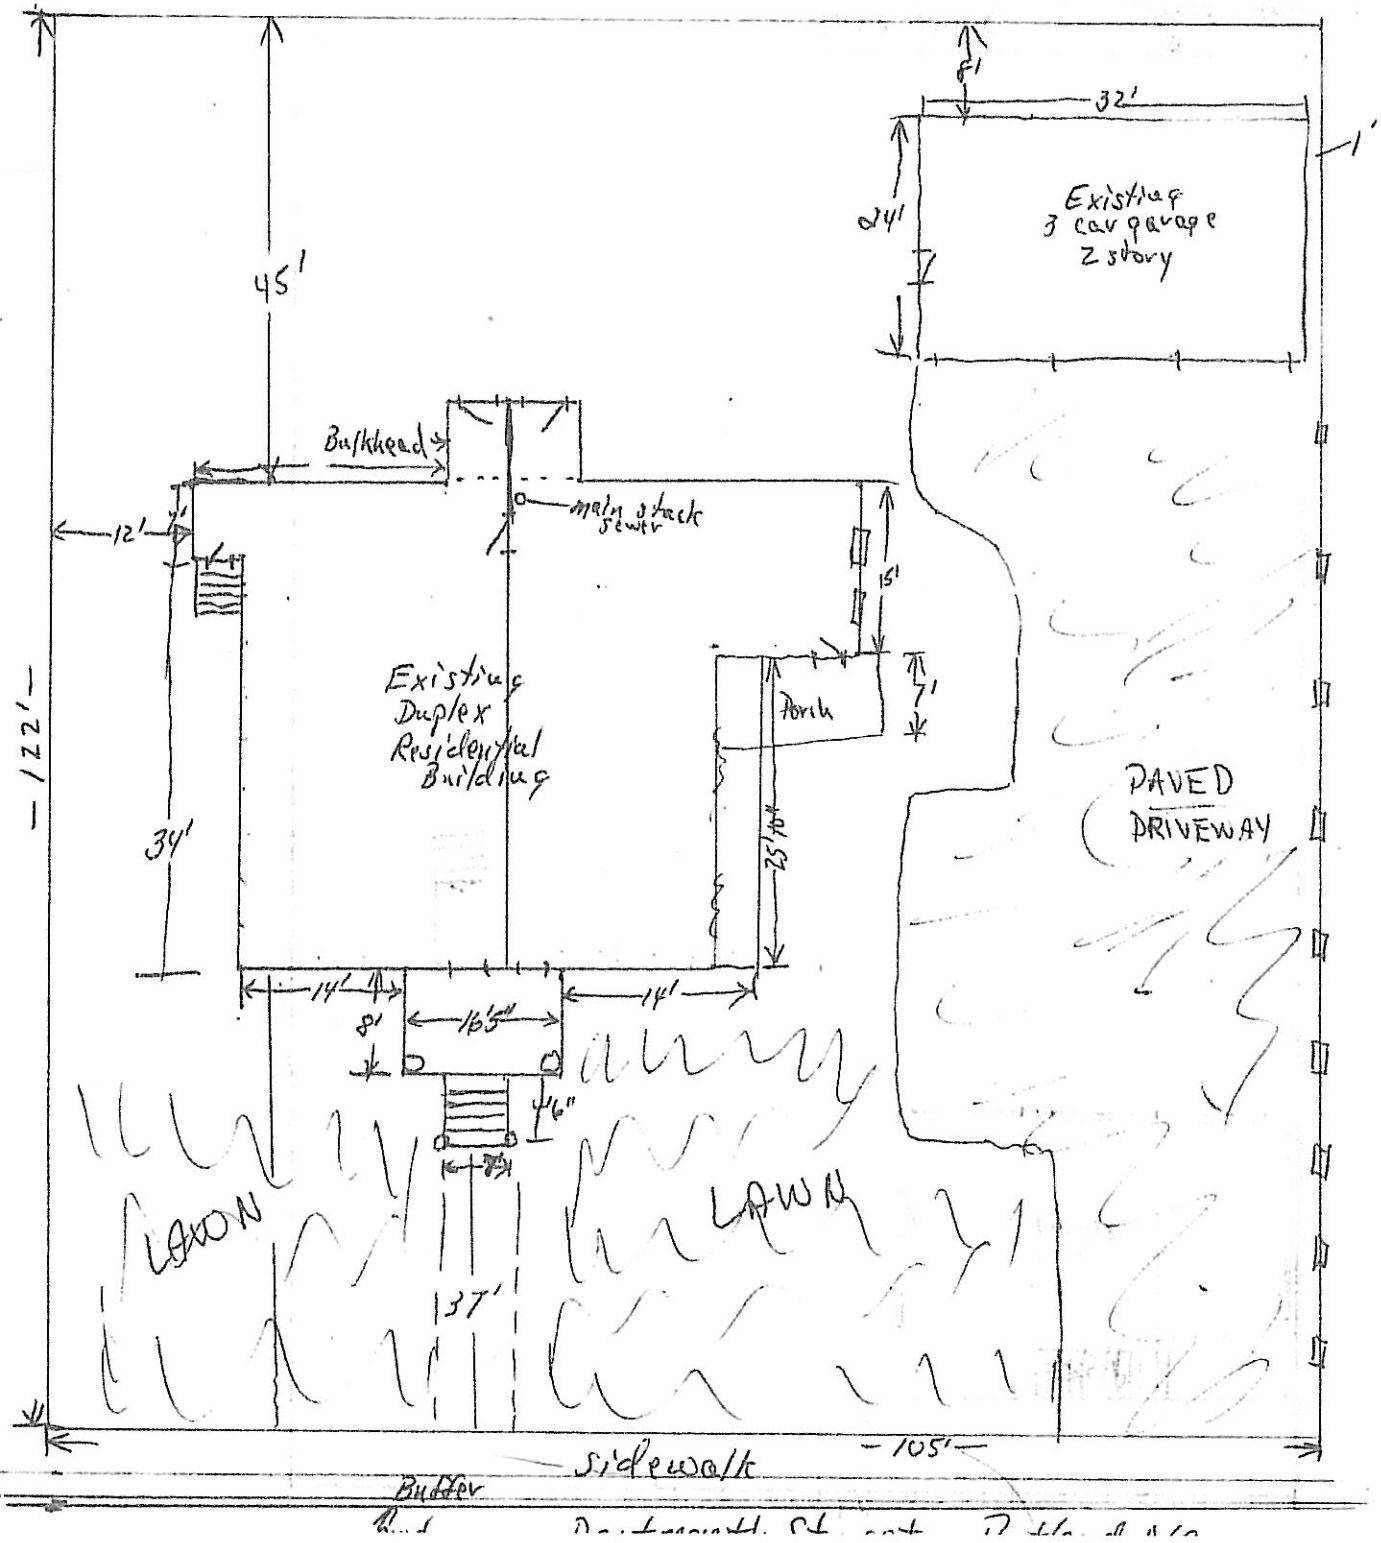

PLOT PLAN
Existing Foundation PLAN

188 DARTMOUTH STREET
PORTLAND, ME