IF THIS SHEET IS NOT 24 X 36 IT IS A REDUCED SCALE PRINT – SCALE ACCORDINGLY

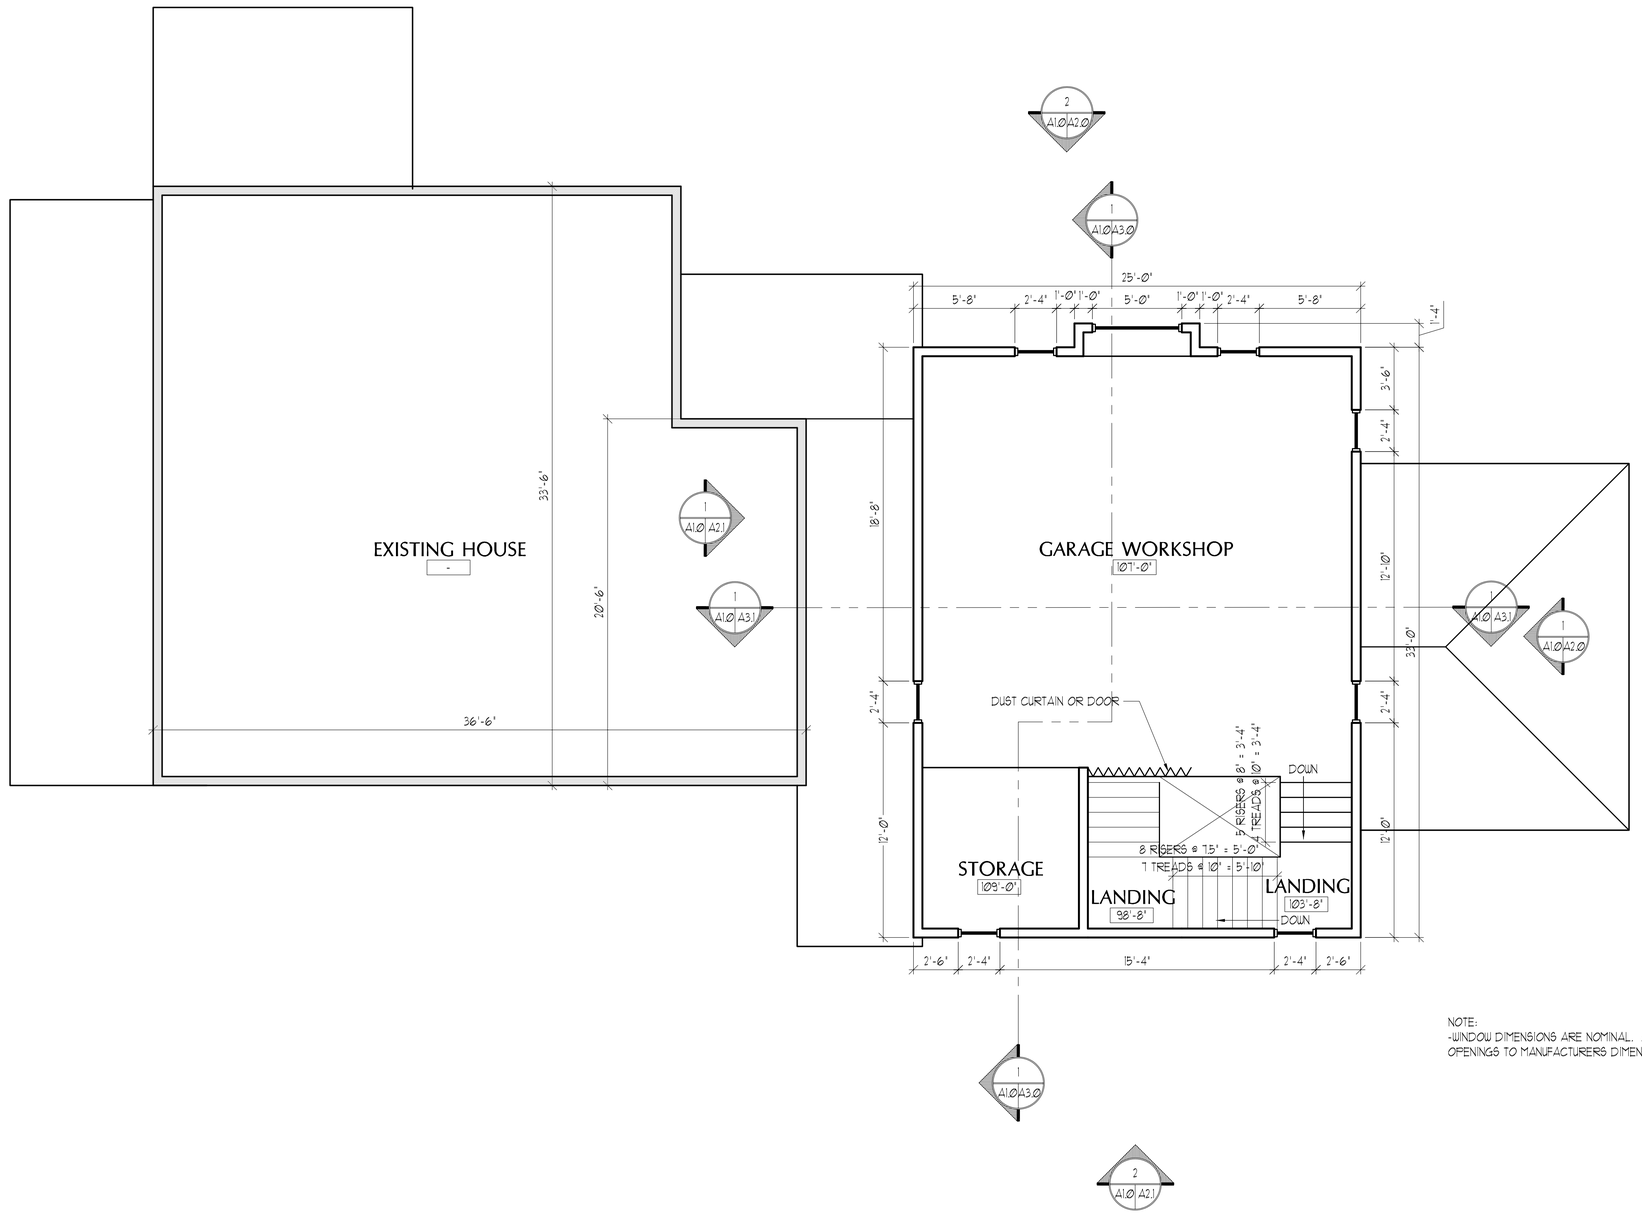

NOTE:
-WINDOW DIMENSIONS ARE NOMINAL. ADJUST ROUGH OPENINGS TO MANUFACTURERS DIMENSIONS.

SECOND FLOOR PLAN

A1.2 – SCALE: 1/4" = 1'-0"

PORT CITY ARCHITECTURE

65 NEWBURY STREET
PORTLAND, ME 04101
207.761.9000
fax: 207.761.2010
info@portcityarch.com

CONSULTANTS:

RUSSO CARRIAGE HOUSE

Pitt Street
Portland, Maine

#	DATE	DESCRIPTION

REVISIONS

Date Issued: SEPTEMBER 27, 2007

Project Number: 06015

Drawing Scale

SHEET NAME: SECOND FLOOR PLAN

Drawn By: EC

Checked By: ACH

A1.2

COPYRIGHT: Reuse or reproduction of the contents of this document is not permitted without written permission of PORT CITY ARCHITECTURE PA