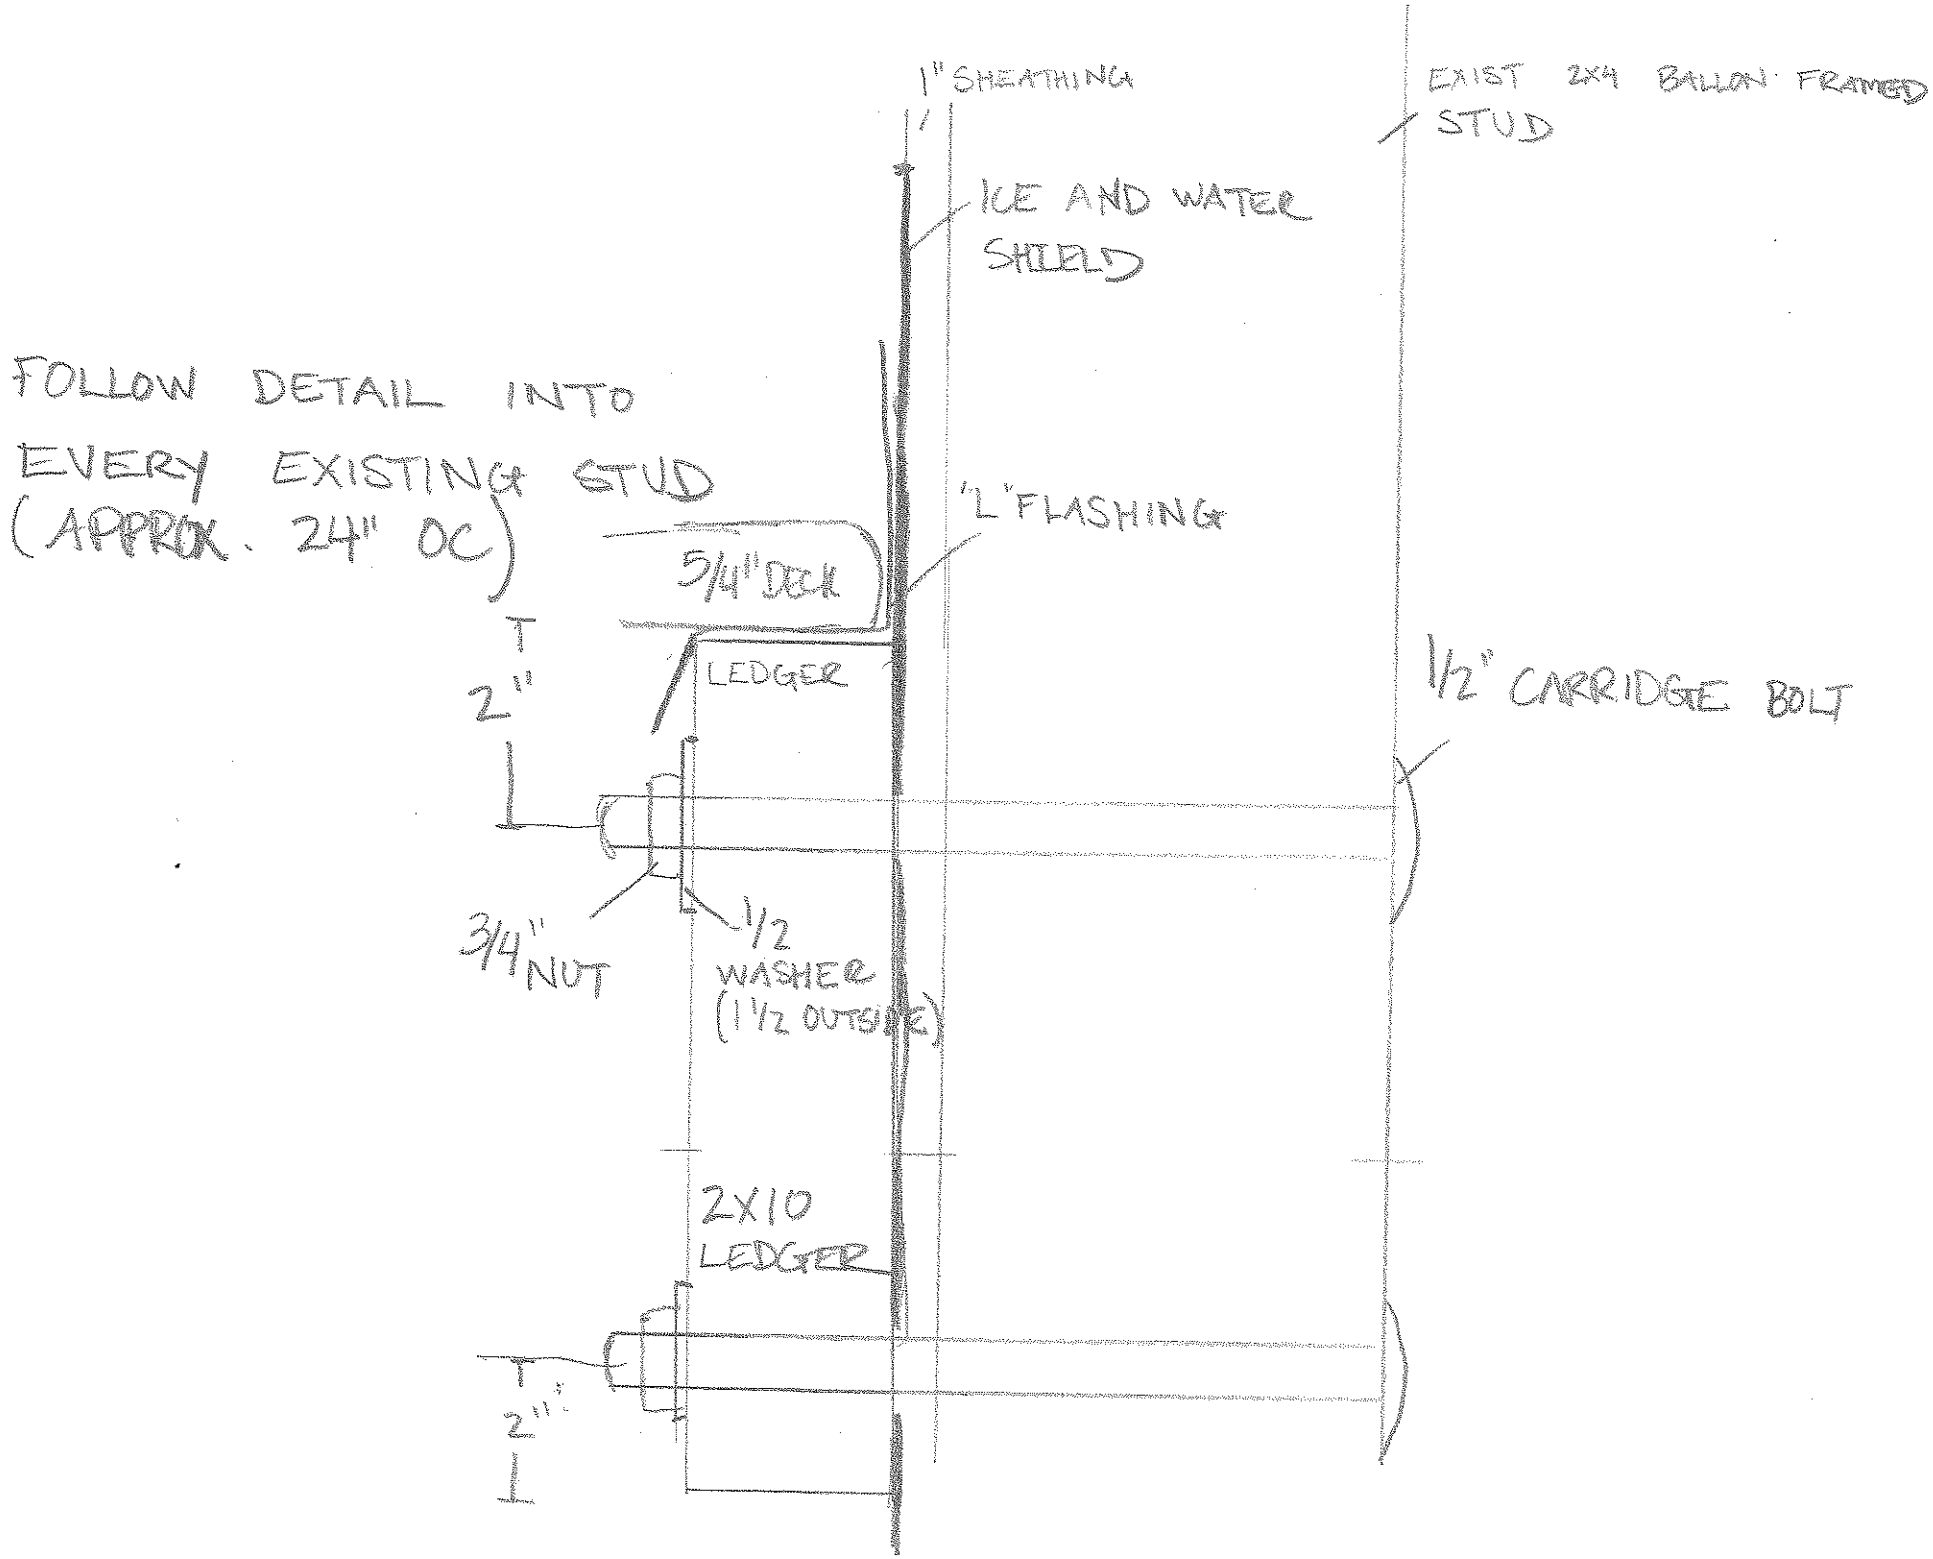
1" SHEATHING
EXIST 2X4 BALLON FRAMED STUD
ICE AND WATER SHIELD
FOLLOW DETAIL INTO EVERY EXISTING STUD (APPROX. 24" OC)
"L" FLASHING
5/4" DECK
LEDGER
2"
1/2" CARRIDGE BOLT
3/4" NUT
1/2 WASHER (1 1/2 OUTSIDE)
2X10 LEDGER
2"