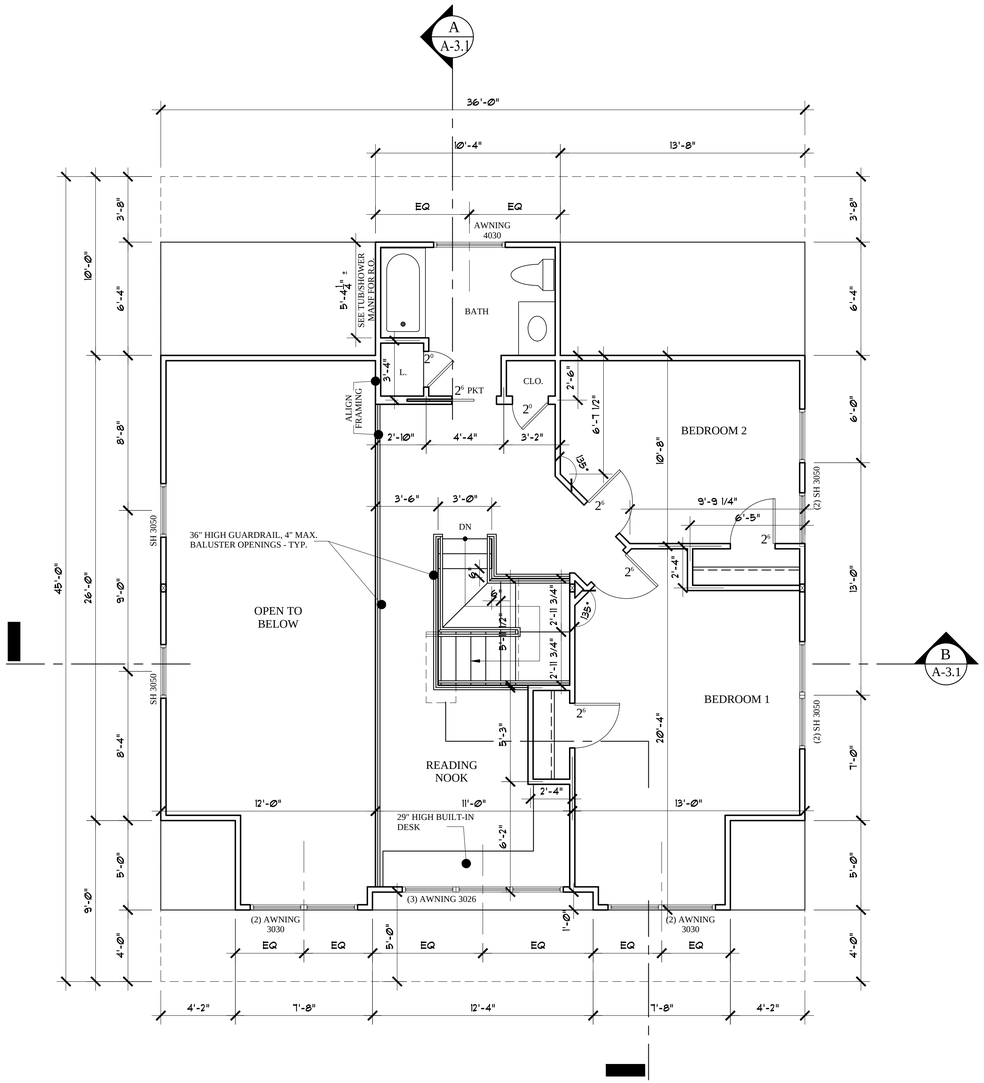

PROPOSED SECOND FLOOR PLAN

SCALE: 1/4"=1'-0"

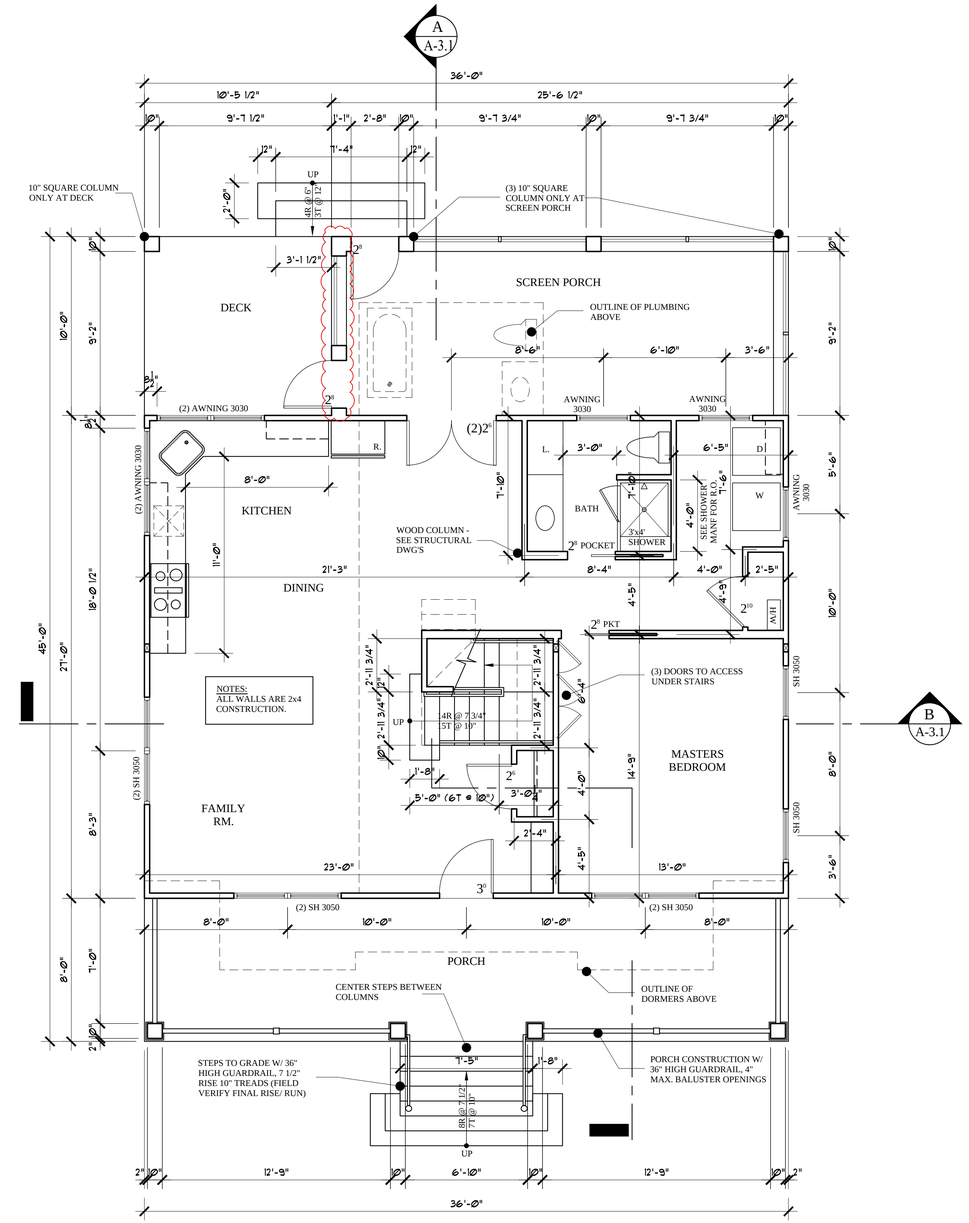

NOTES:
ALL WINDOWS ARE ANDERSEN'S 100 SERIES

PROPOSED FIRST FLOOR PLAN

SCALE: 1/4"=1'-0"

NOTE:

1. THIS PROJECT IS FOR A TWO SEASON, TWO STORY WOOD FRAMED COTTAGE ONLY, NO INSULATION.
2. SPRINKLER SYSTEM PER NFPA 13D. INSTALL SHUT-OFF & DRAIN VALVE FOR WINTERIZATION ONLY.
3. FOUNDATION SYSTEM IS CONCRETE PIERS W/ FOOTINGS TO FROST DEPTH.

REVISED: OCTOBER 11, 2016
FOR CONSTRUCTION: OCTOBER 04, 2016

MARK MUELLER ARCHITECTS A.I.A.
100 Commercial Street
Suite 205
Portland, Maine 04101
Phone: 207.774.9057
Email:
rfi@muellerarchitects.com

© COPYRIGHT 2016
MARK MUELLER ARCHITECTS

Farnham Cottage

VALLEY AVENUE
GREAT DIAMOND ISLAND, MAINE

New Cottage:

PROPOSED FIRST/SECOND FLOOR PLANS

REVISIONS	
DATE	09.12.2016
PROJECT	Farnham Cottage
DRAWN BY	...
CHECK BY	MLM

A-1.1