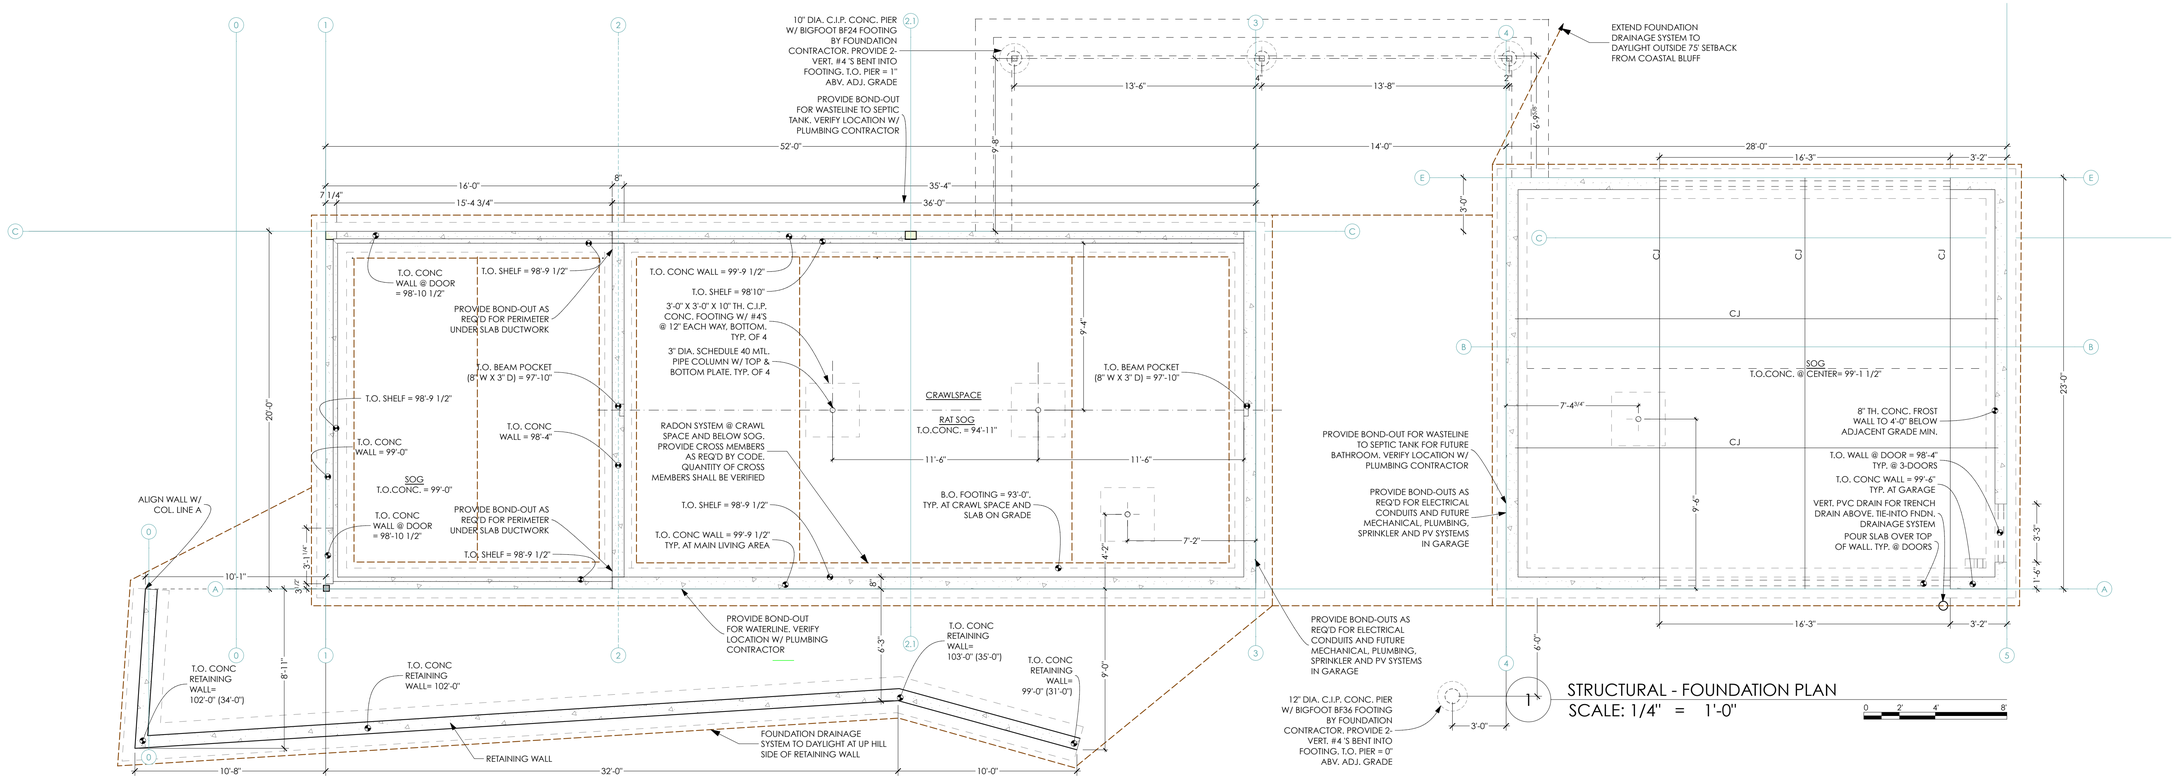

1 STRUCTURAL - FOUNDATION PLAN
SCALE: 1/4" = 1'-0"

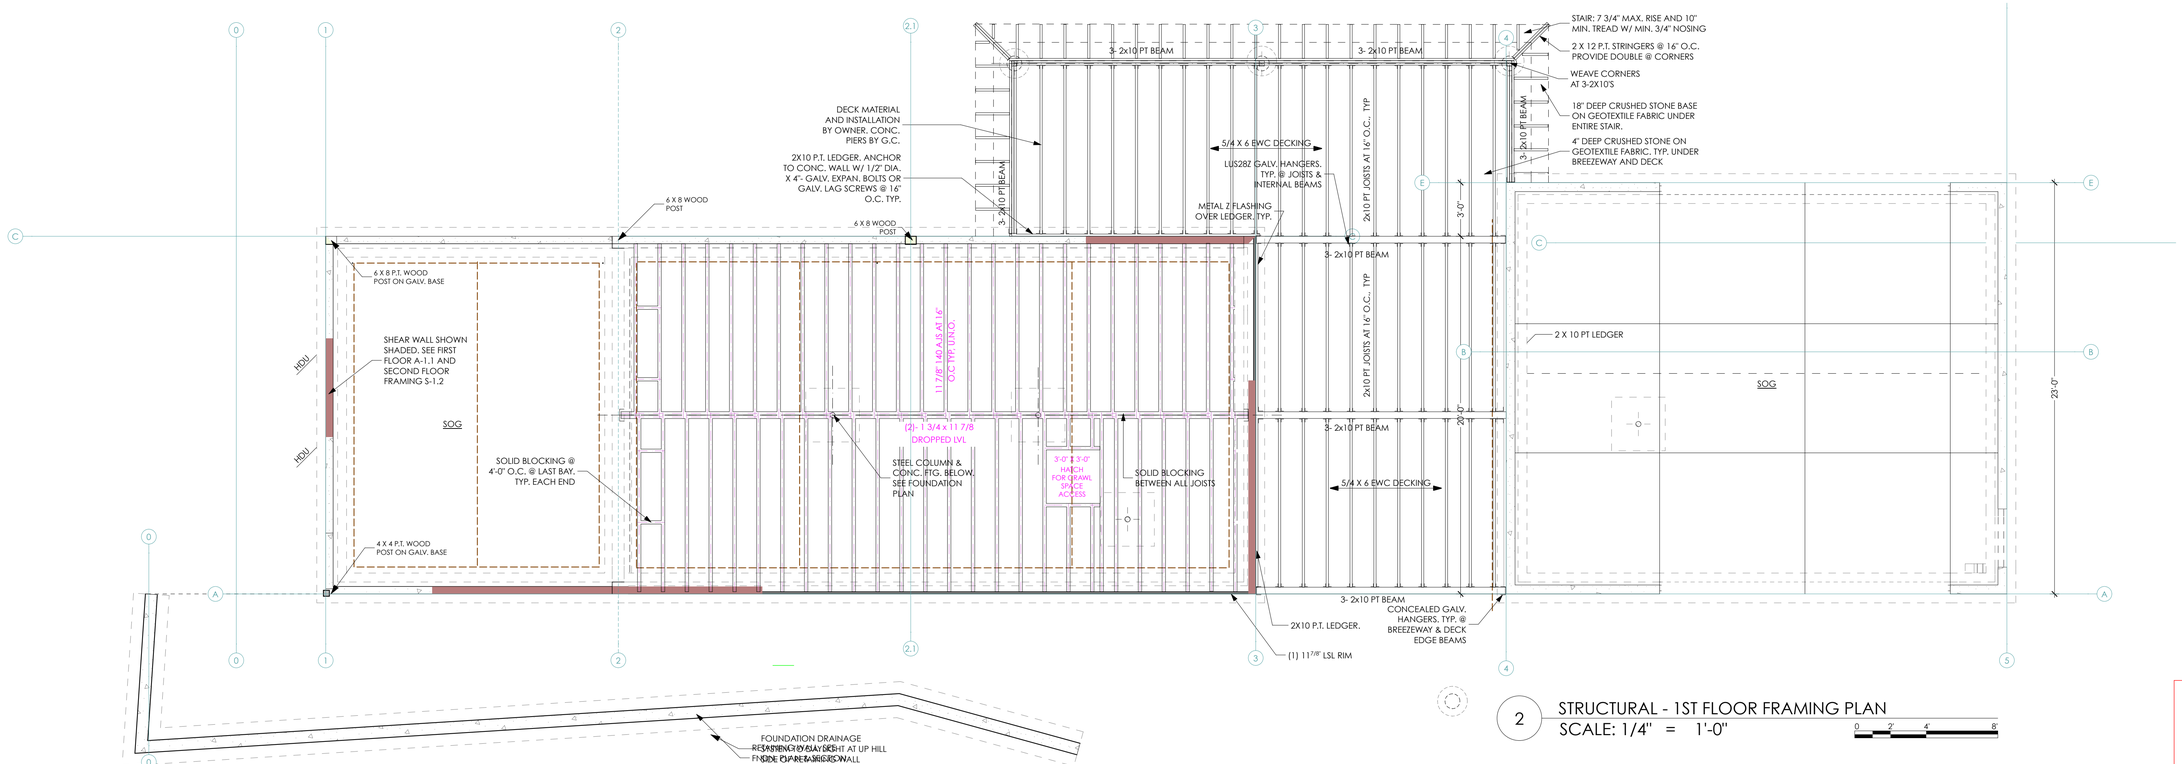

2 STRUCTURAL - 1ST FLOOR FRAMING PLAN
SCALE: 1/4" = 1'-0"

CALEB JOHNSON ARCHITECTS + BUILDERS
265 MAIN STREET, SUITE 201 BIDDEFORD, ME 04005
T: 207.283.8777 F: 207.283.8778 CJAB.ME

STUDIO MANAGER:
PROJECT ARCHITECT:

LICENSED ARCHITECT CALEB M. JOHNSON NO. 2919 STATE OF MAINE

CHANGES THIS ISSUE:
ISSUE NUMBER
CHANGE NUMBER
A-1 CH-X

SUBMISSIONS:

CONSULTANTS:
Aaron Jones, PE
Structural Integrity
270 Cottage Street Portland ME 04101
Matt Legere E.I.T.
matt@structuralintegr.com
207-774-4616

DRAFTSPERSON: Patrick Boothe, AIA
DATE OF ISSUE: 2021-04-26
PROJECT STATUS: Permit Set

Luedke Residence
James & Katherine Luedke
Crescent Ave Great Diamond Island ME 04109

PERMIT SET

STRUCTURAL FRAMING PLANS

S-1.1

/Volumes/Network Files/CJAB/PROJECTS/1 CURRENT PROJECTS/Luedke/1 DESIGN/DRAWINGS/5 CD/ARCHICAD/160301_Luedke.pln