SUBSURFACE WASTEWATER DISPOSAL SYSTEM APPLICATION

Maine Department of Human Services
Division of Health Engineering, Station 10 SHS
(207) 287-5672 FAX (207) 287-4172

Town, City, Plantation	Street, Road, Subdivision	Owner's Name
PORTLAND; GREAT DIAMOND ISLAND	CRESCENT AVENUE	JAMES & KATHERINE LUEDKE

SUBSURFACE WASTEWATER DISPOSAL PLAN

SCALE 1" = 20 FT.

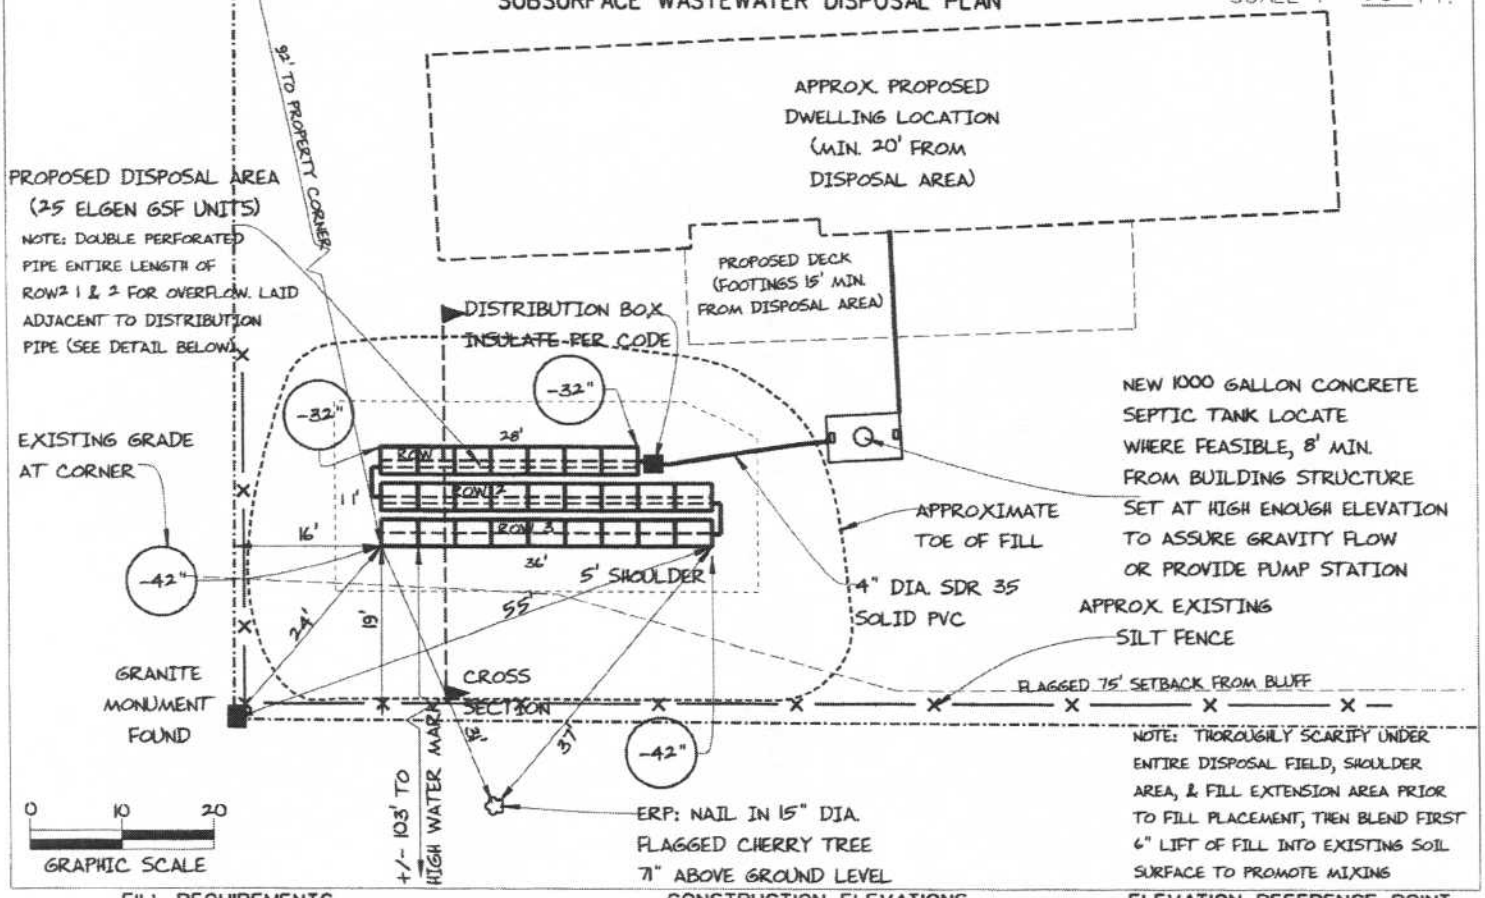

FILL REQUIREMENTS

Depth of Fill (Upslope) : 21"
Depth of Fill (Downslope) : 25"
DEPTHS AT CROSS-SECTION (shown below)

CONSTRUCTION ELEVATIONS

Finished Grade Elevation
Top of Distribution Pipe or Proprietary Device
Bottom of Disposal Area

SEE DETAIL BELOW

ELEVATION REFERENCE POINT

Location & Description 15" DIA. FLAGGED CHERRY TREE, NAIL 71" ABOVE BASE
Reference Elevation is: 0.0" or _____

DISPOSAL AREA CROSS SECTION

SCALE:
VERTICAL: 1" = 5 FT
HORIZONTAL: 1" = 10 FT

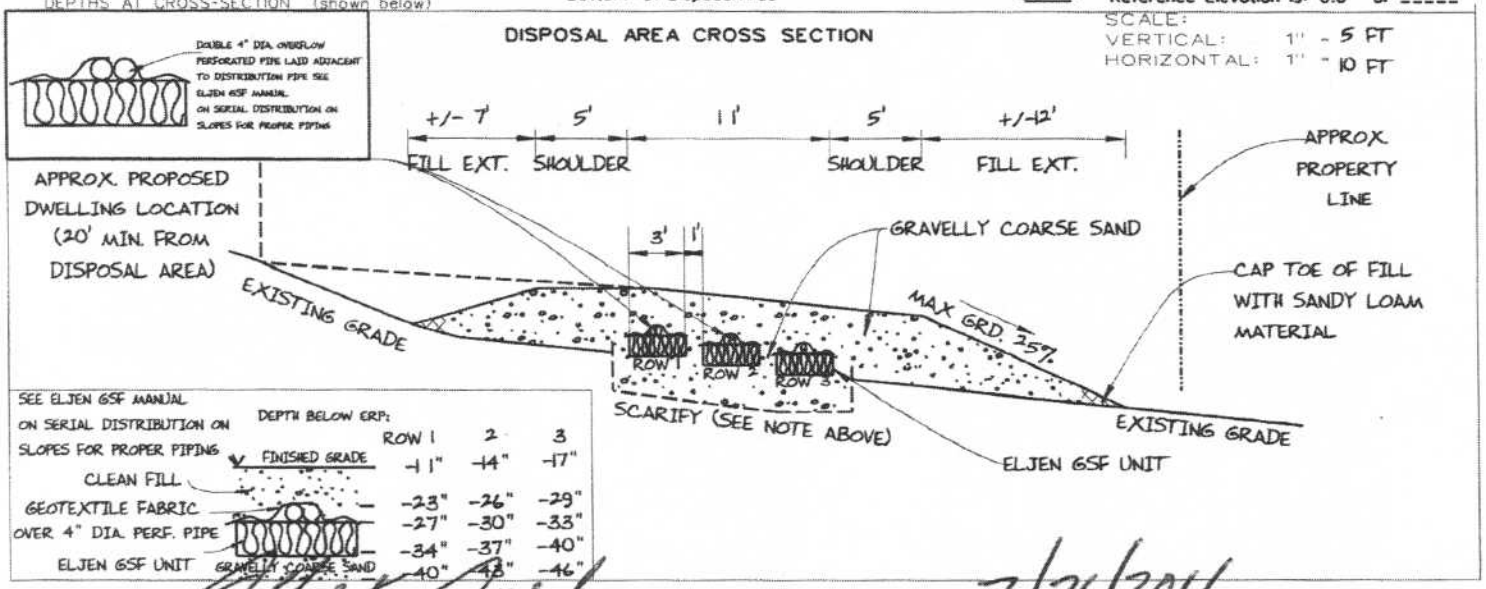

Albert Frick
Site Evaluator Signature

163
SE #

7/26/2016
Date

ALBERT FRICK ASSOCIATES – 95A COUNTY ROAD ROAD GORHAM, MAINE 04038 – (207) 839-5563