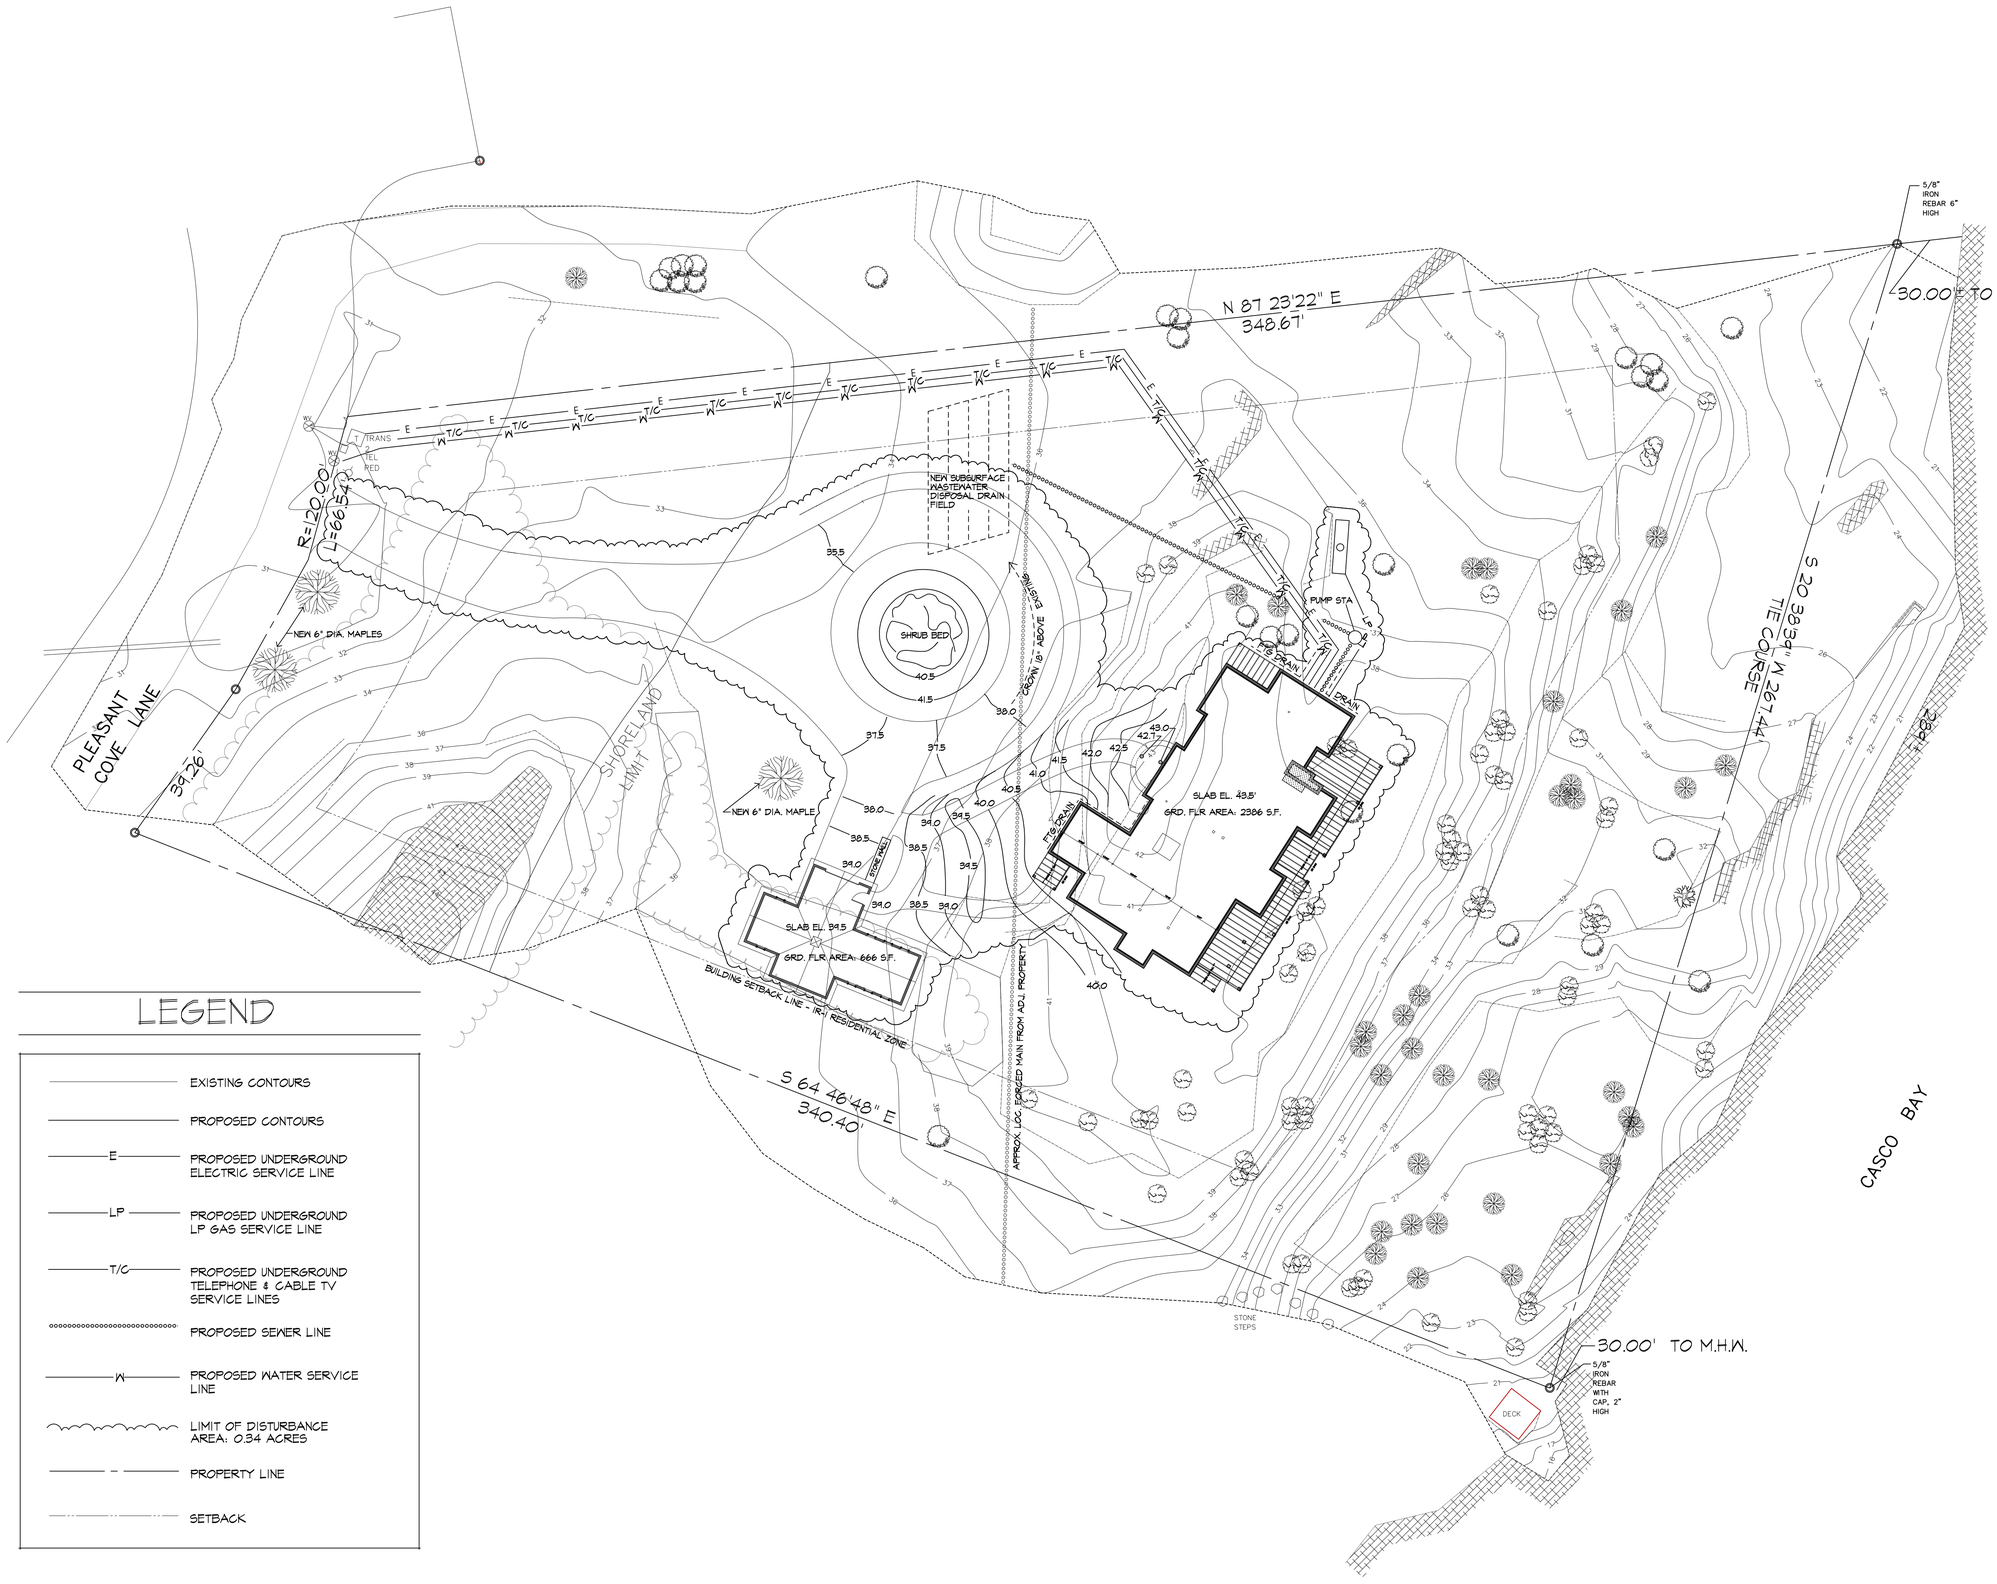

LEGEND

- EXISTING CONTOURS
- PROPOSED CONTOURS
- E — PROPOSED UNDERGROUND ELECTRIC SERVICE LINE
- LP — PROPOSED UNDERGROUND LP GAS SERVICE LINE
- T/C — PROPOSED UNDERGROUND TELEPHONE & CABLE TV SERVICE LINES
- PROPOSED SEWER LINE
- W — PROPOSED WATER SERVICE LINE
- LIMIT OF DISTURBANCE AREA: 0.34 ACRES
- PROPERTY LINE
- SETBACK

1 / SP1 SITE PLAN

1/16" = 1'-0"

PROGRESS PRINT

NOT FOR CONSTRUCTION

JOHN MORRIS ARCHITECTS
49 MECHANIC ST. P.O. BOX 250 CAMDEN, ME 04843
207-236-6321 ■ johnmorrisarchitects.com ■ FAX 236-6391

SOSNIK COTTAGE

GREAT DIAMOND ISLAND ■ PORTLAND ■ MAINE

SITE PLAN

SCALE: 1/16" = 1'-0"

PLOT SCALE: 1/16 = 1'-0"

REVISIONS

JOB NO.	FILE NAME
1506	1506-SITEPLAN
DRAWN BY	DATE
OFFICE	24 MAY 2016

© COPYRIGHT 2016 JOHN MORRIS ARCHITECTS

SP1

5/27/16 1:30 PM