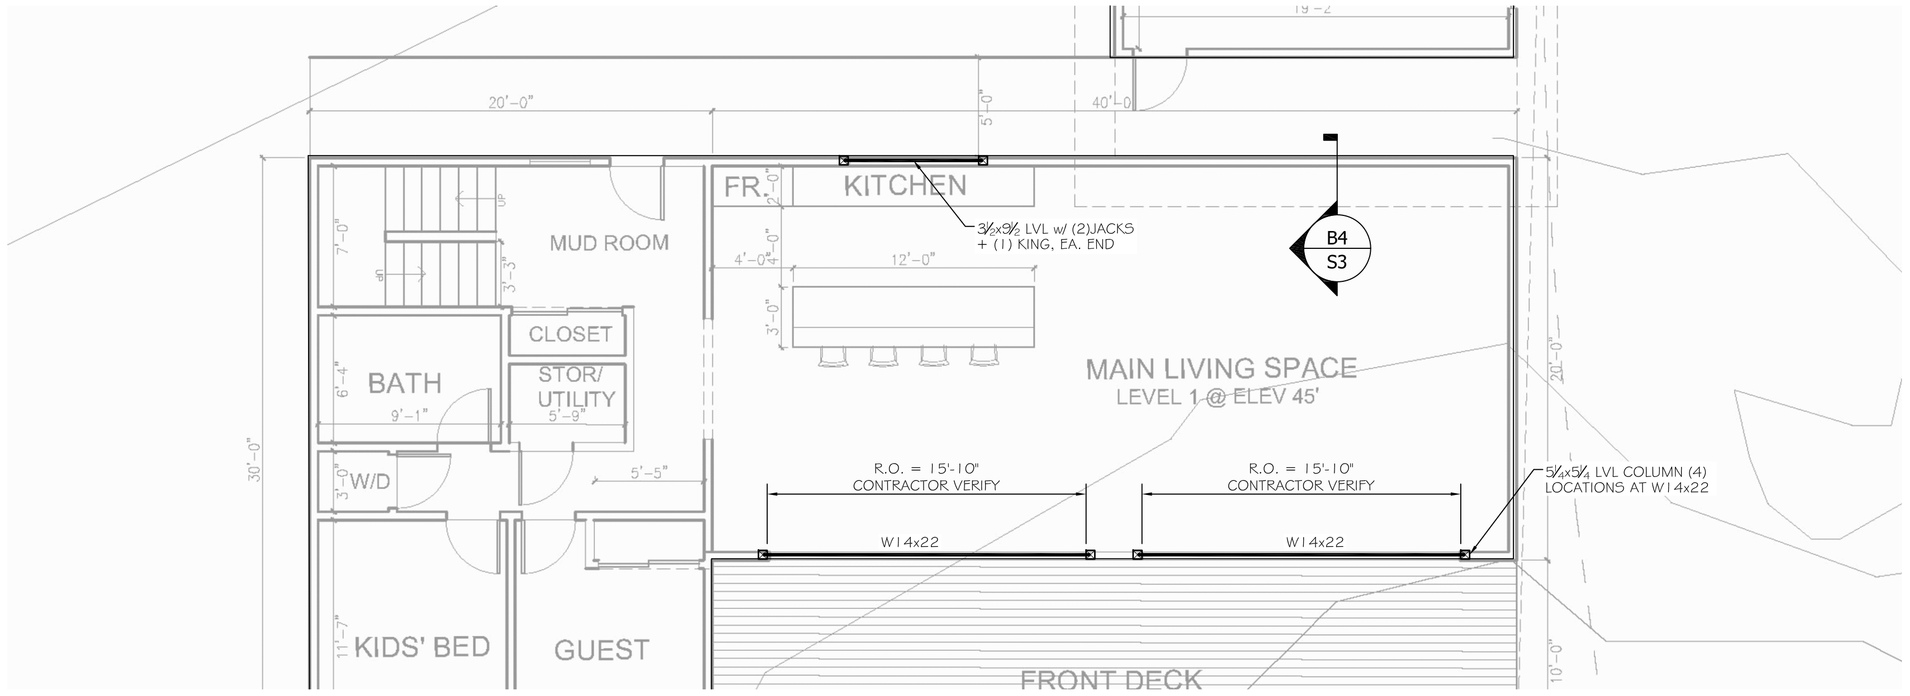

C3 HEADERS AT 1st FLOOR SPACE

SCALE: 3/16"= 1'-0"

C1

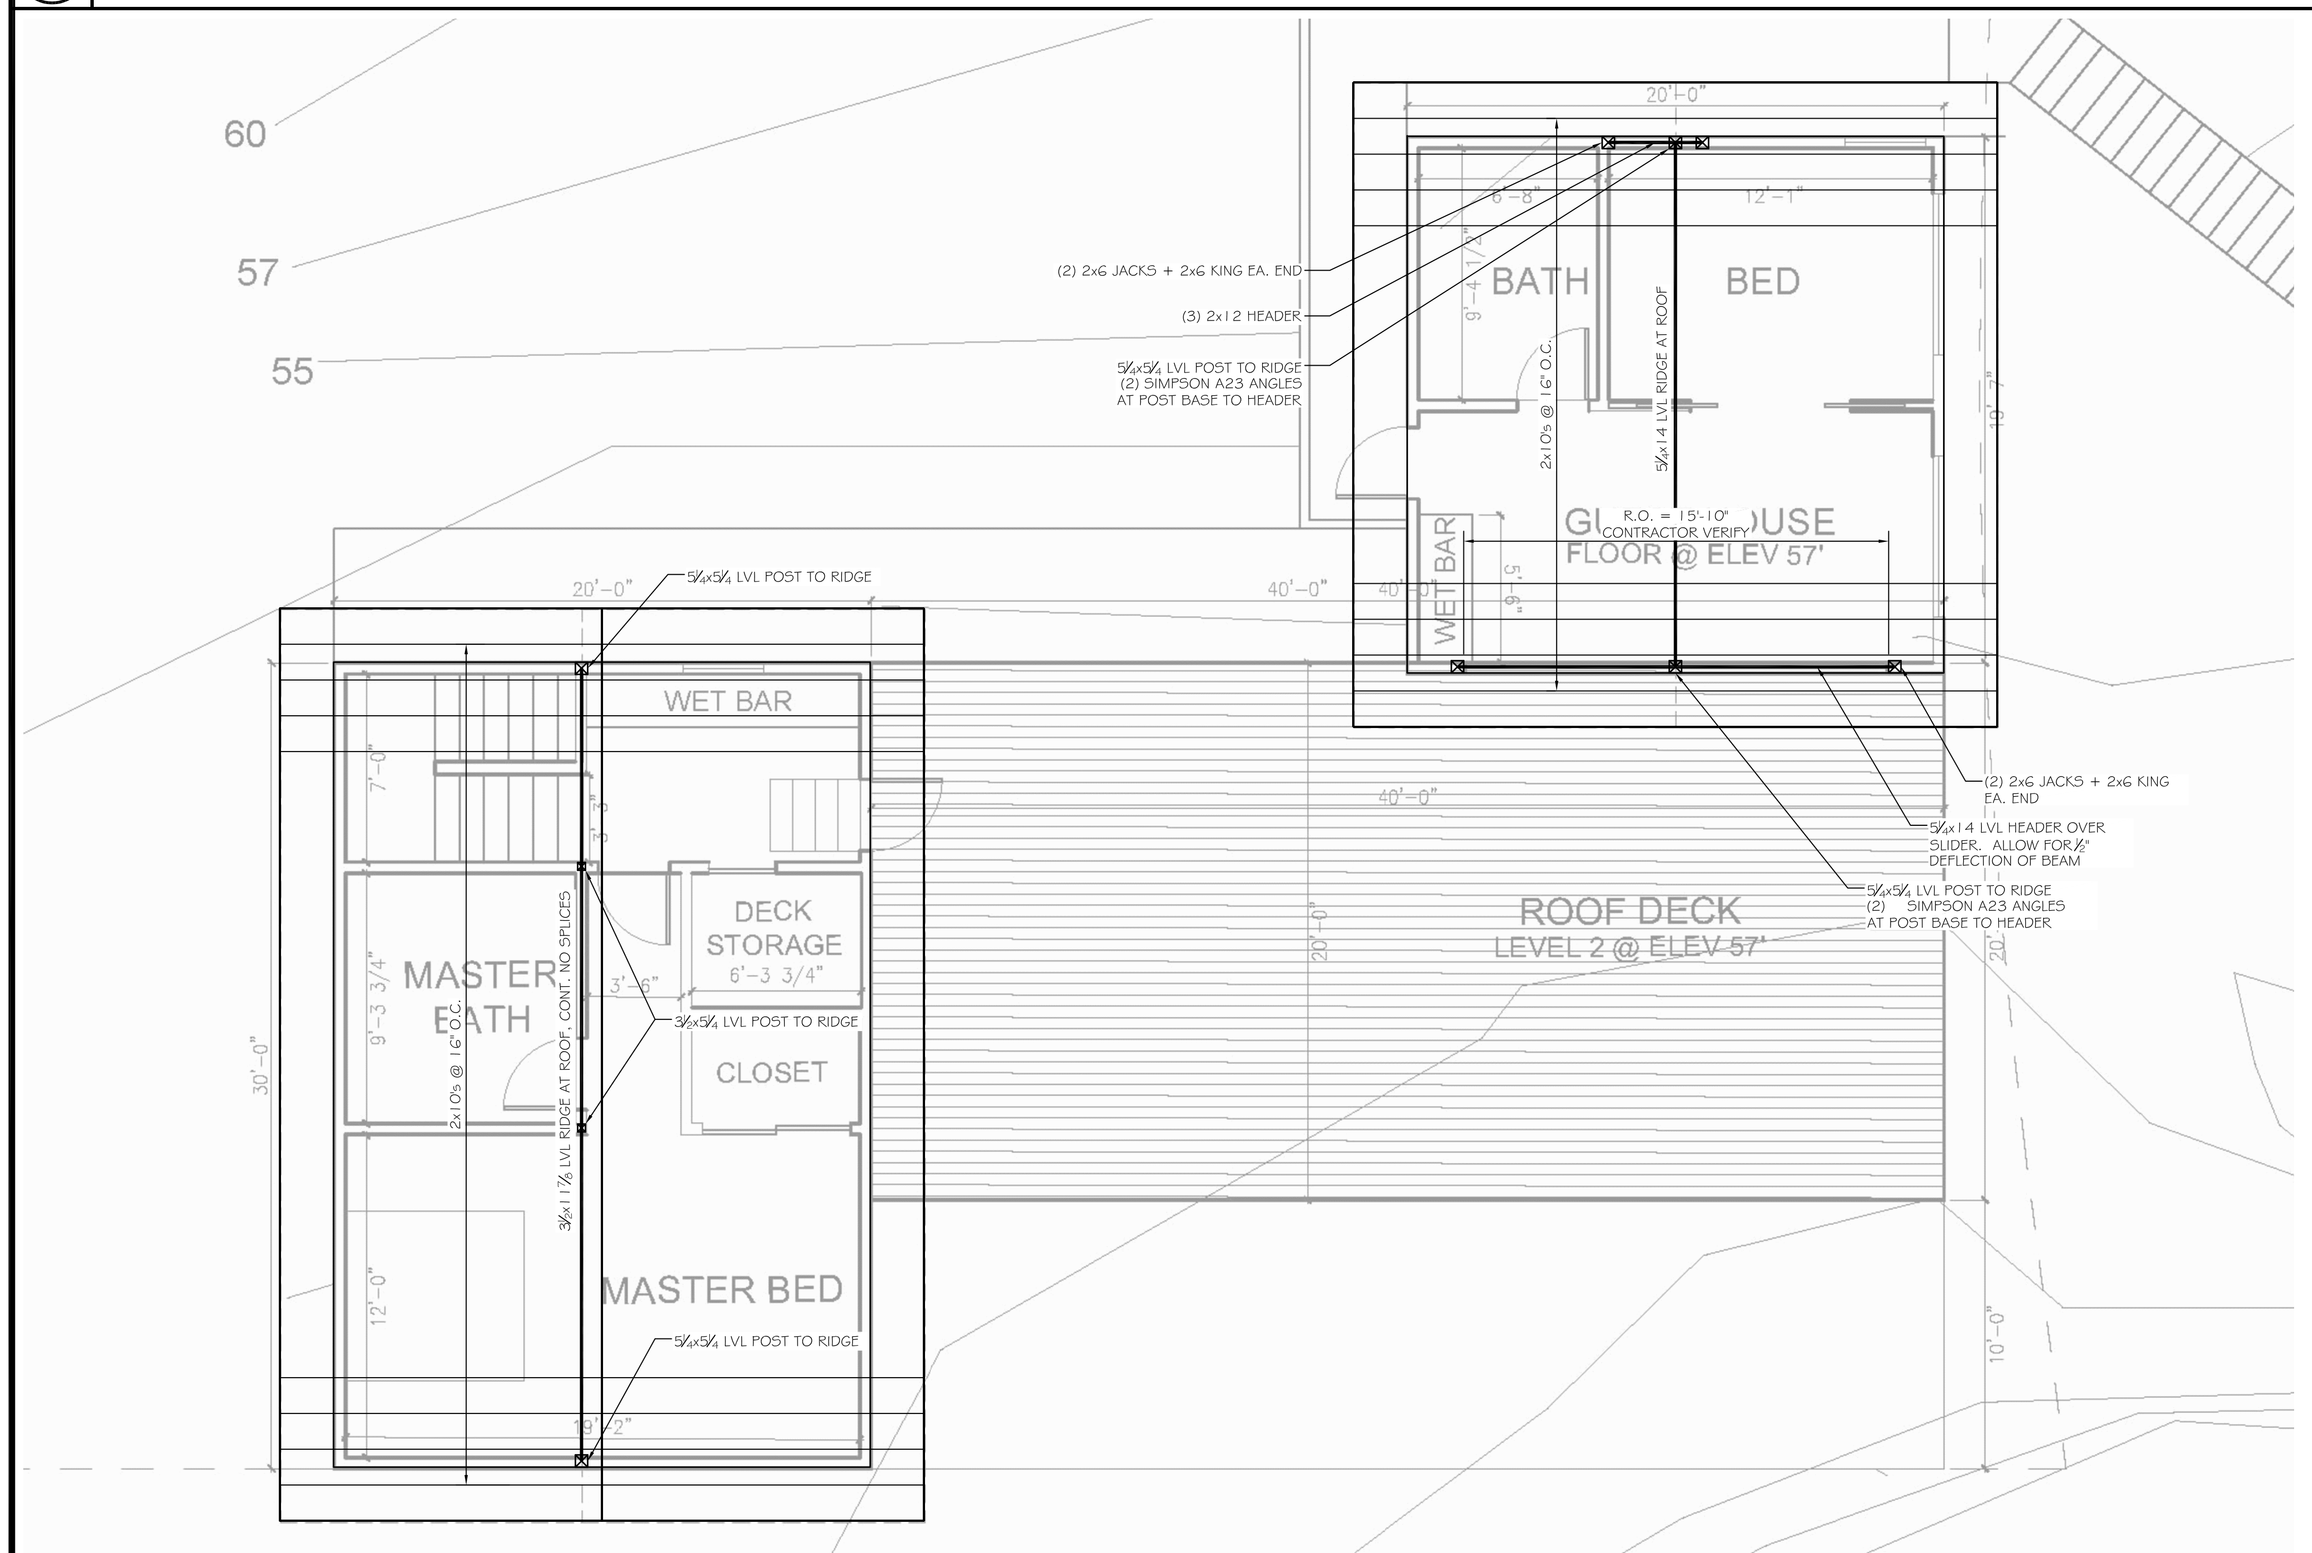

A3 ROOF FRAMING PLAN

SCALE: 1/4"= 1'-0"

B1

A1

STATE OF MAINE AARON S. WILSON No. 10429 LICENSED PROFESSIONAL ENGINEER

ASSOCIATED DESIGN PARTNERS INC.

80 Leighton Road
Falmouth, Maine 04105

Office: (207) 878-1751
Fax: (207) 878-1788
E-Mail: adp@adpengineering.com

THIS DRAWING, DESIGN AND ELECTRONIC FILE ARE THE PROPERTY OF ASSOCIATED DESIGN PARTNERS, INC. THE REPRODUCTION, COPYING OR ANY OTHER USE OF THIS DOCUMENT WITHOUT WRITTEN CONSENT IS PROHIBITED.

PROJECT: **PENNINGTON RESIDENCE**
GREAT DIAMOND ISLAND, ME.

FOR:

SHEET TITLE: **FRAMING PLANS**
ISSUED FOR PERMITTING

REVISIONS

No.	BY	DESCRIPTION	DATE
1			
2			
3			
4			
5			
6			
7			
8			

DATE : 5-18-17
SCALE : AS NOTED
DESIGN BY: ASW
DRAWN BY: RSC
FILE #: 17102-S1.dwg
PROJECT NUMBER: **17102**
SHEET NO: **S2**