


1 FRONT ELEVATION

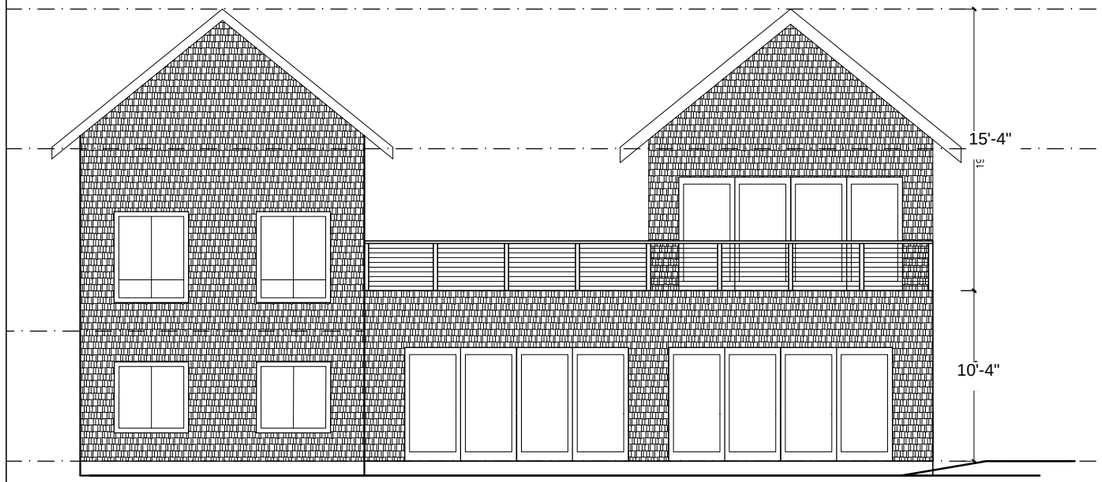


2 SIDE ELEVATION




3 REAR ELEVATION

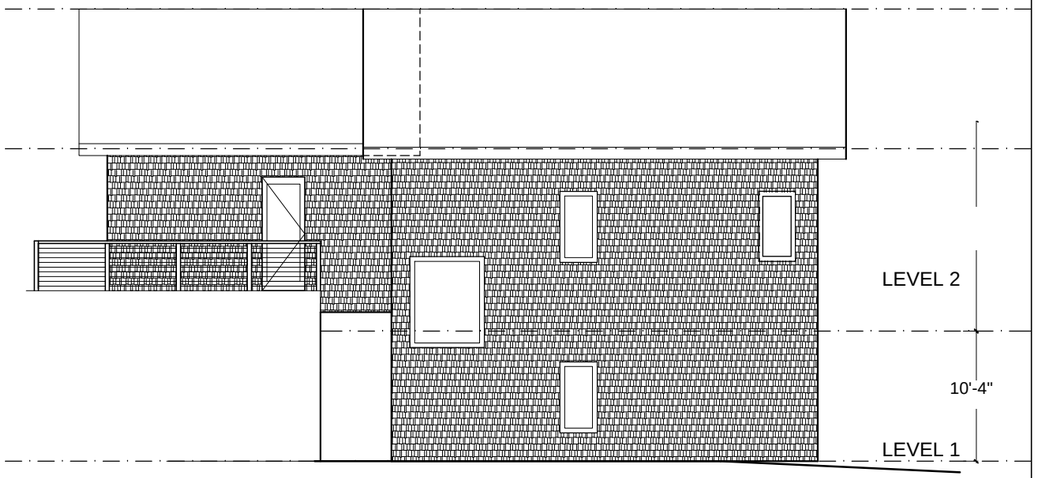


4 SIDE ELEVATION

Pennington Residence
233 Woodside Drive
Great Diamond Island
Maine 04109

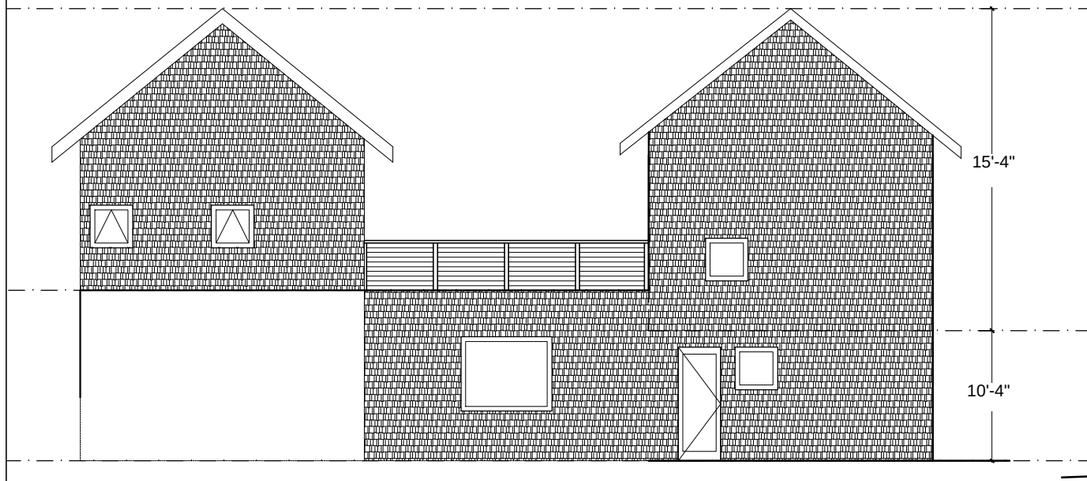**Architecture**
Springer Architects
9 West Broadway, Unit 424
Boston, MA 02127
617 233 7059
www.springerarchitects.com

| No. | Description | Date |
|---|---|---|
| | | |
| | | |
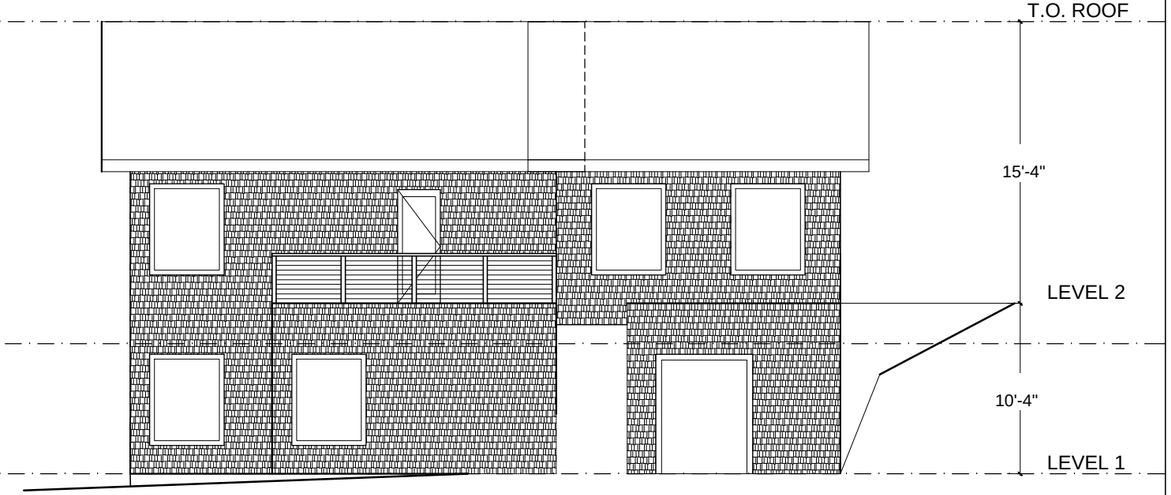ELEVATIONS

| | |
|---|---|
| Project number | |
| Date | 08-25-2016 |
| Drawn by | MS |
| Checked by | MS |

A200

Scale NTS