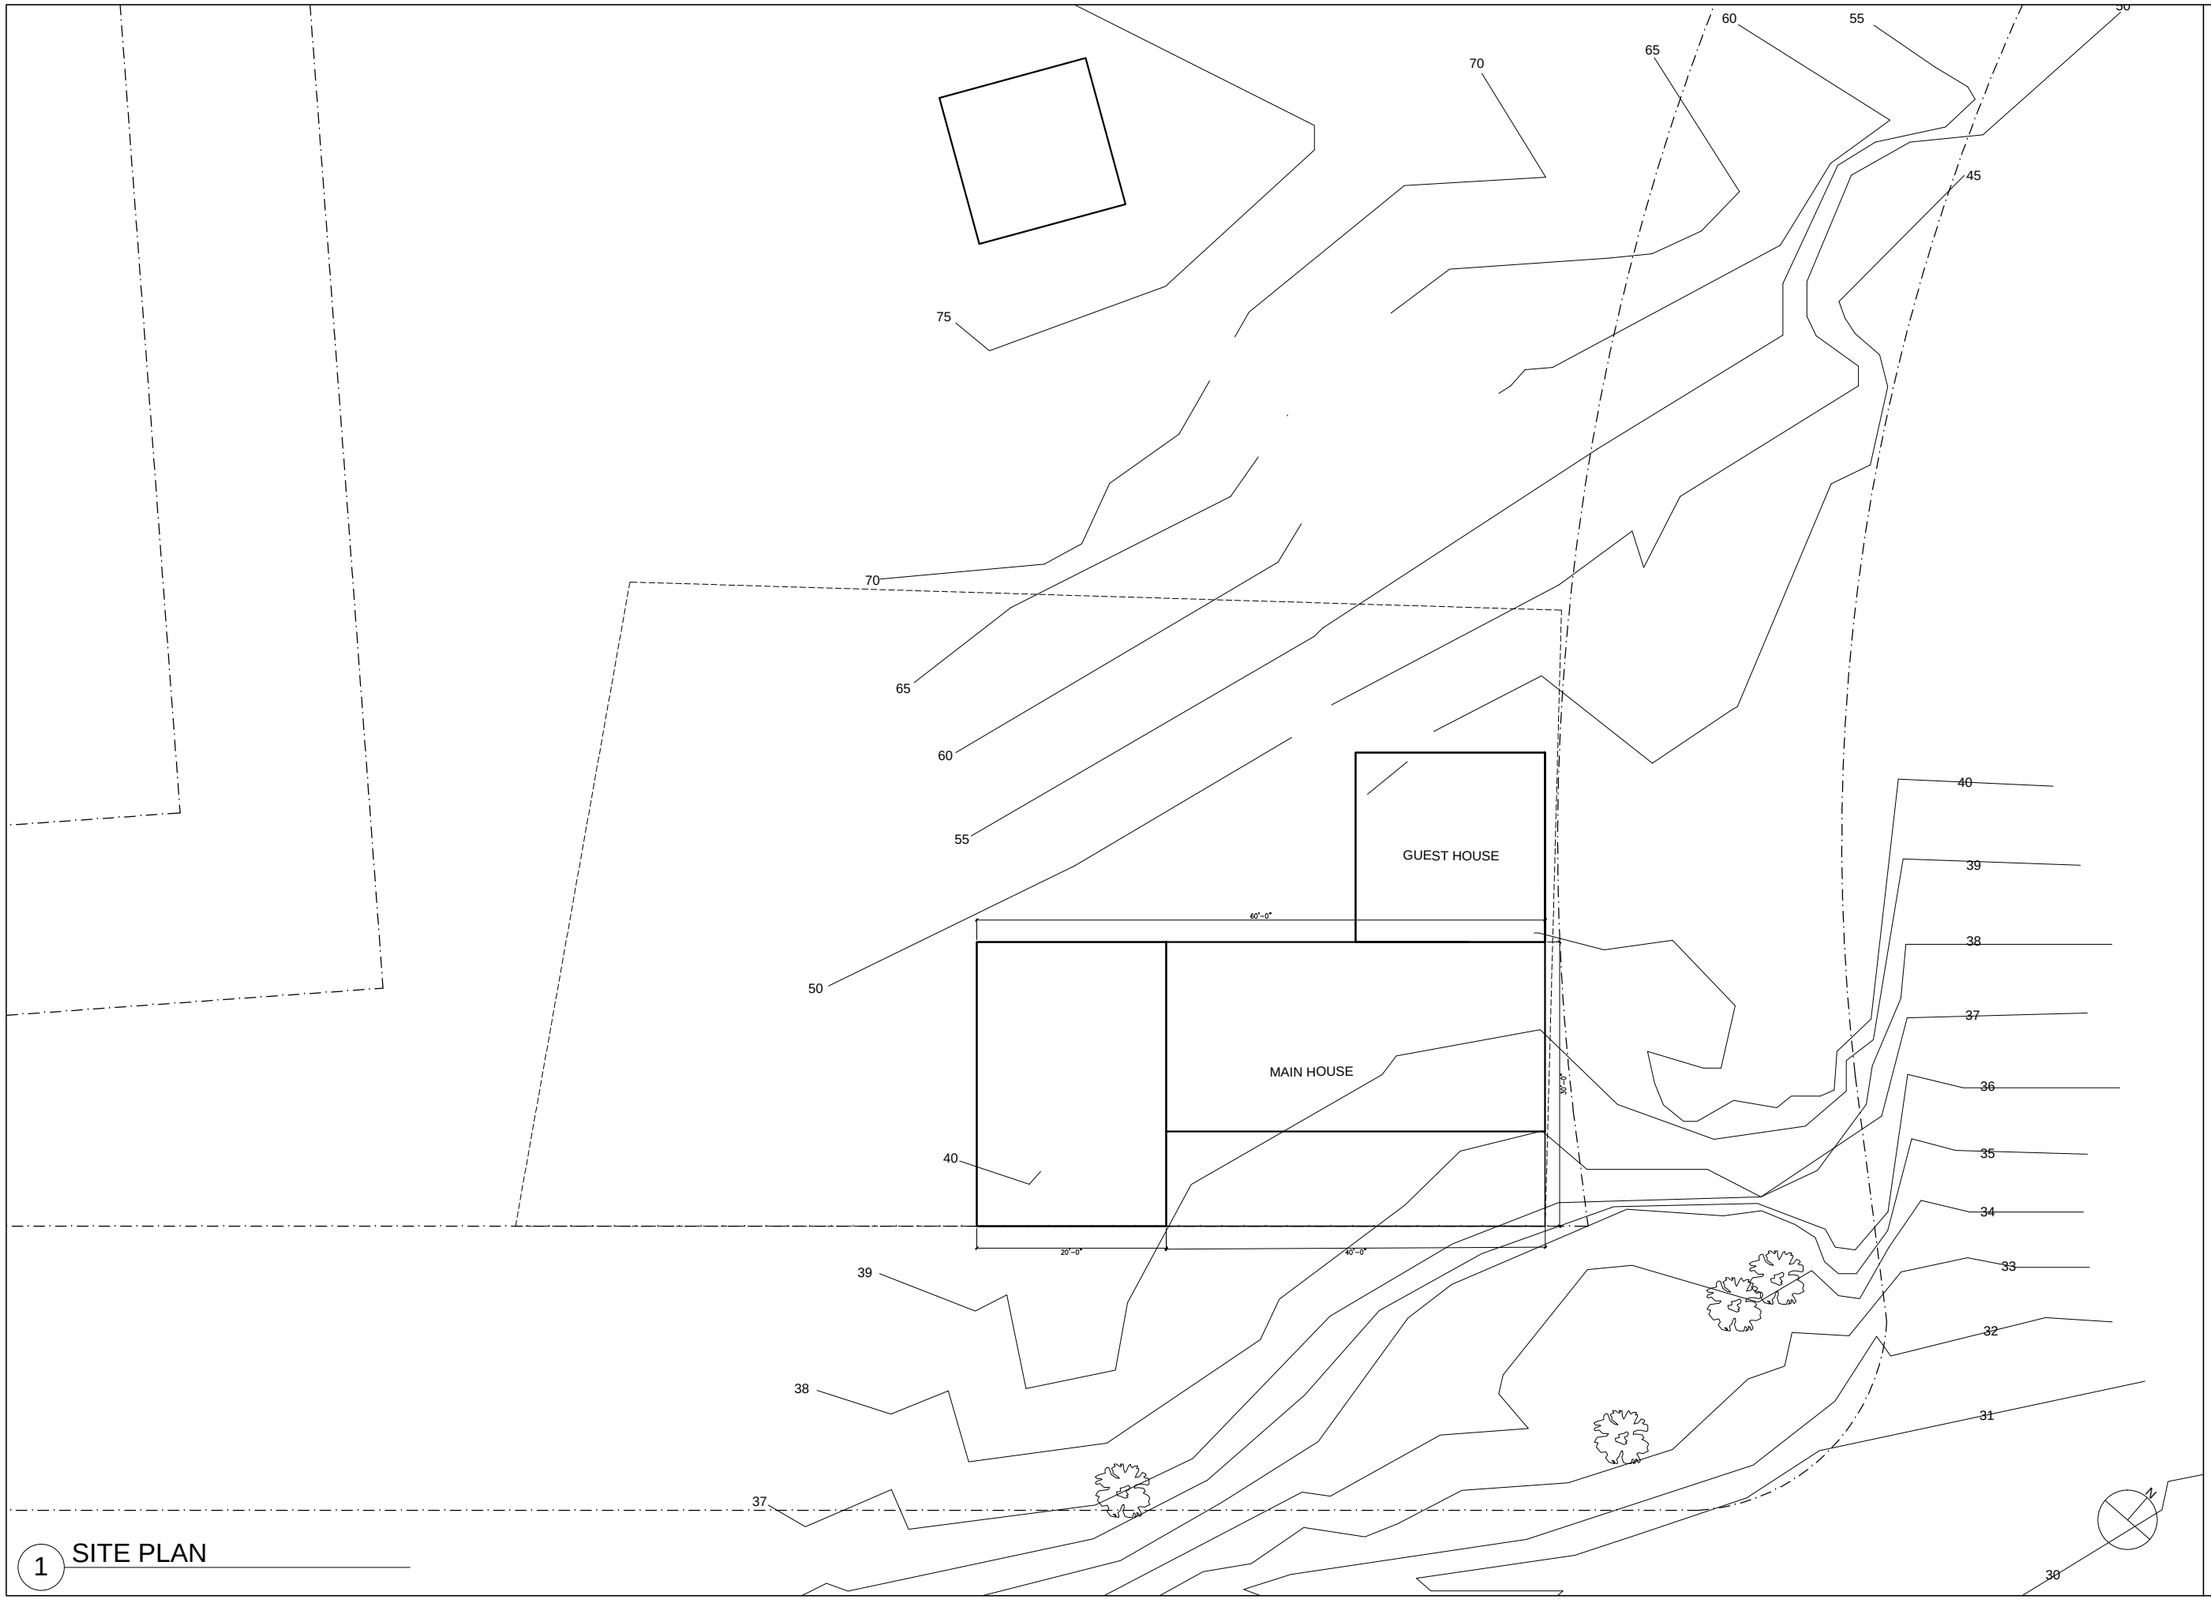

1 SITE PLAN

Pennington Residence
233 Woodside Drive
Great Diamond Island
Maine 04109

Architecture
Springer Architects
9 West Broadway, Unit 424
Boston, MA 02127
617 233 7059
www.springerarchitects.com

No.	Description	Date

SITE PLAN

Project number	
Date	08-25-2016
Drawn by	MS
Checked by	MS

A100

Scale 1/16" = 1'-0"