SUBSURFACE WASTEWATER DISPOSAL SYSTEM APPLICATION

Department of Health & Human Services
Division of Environmental Health
(207) 287-5672 Fax: (207) 287-3165

Town, City, Plantation	Street, Road, Subdivision	Owner's Name
Portland	233 Woodside Dr.	Oliver Pennington

SUBSURFACE WASTEWATER DISPOSAL PLAN

0 _____

SCALE: 1" = 20 FT.

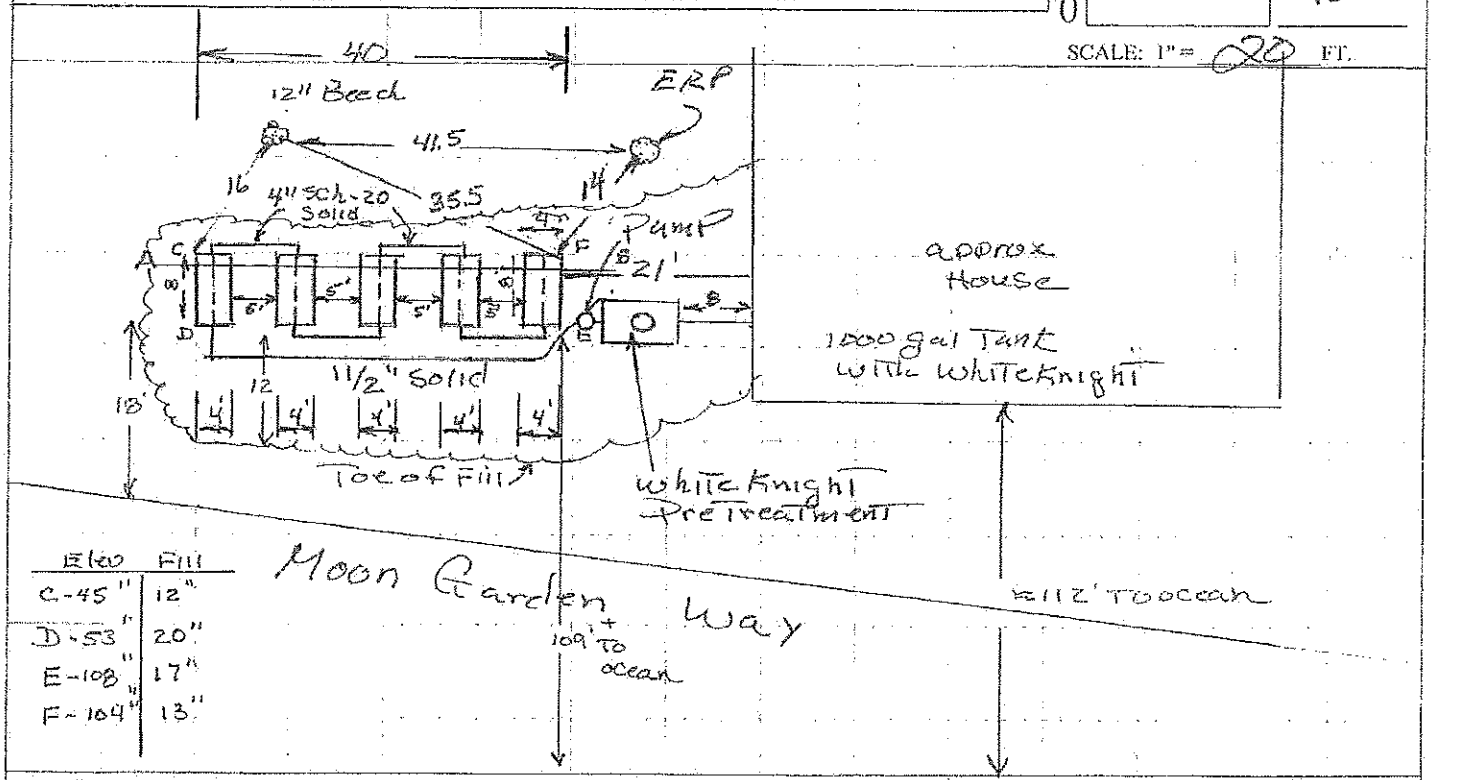

Elev	Fill
C-45"	12"
D-53"	20"
E-108"	17"
F-104"	13"

FILL REQUIREMENTS

Depth of Fill (Upslope) 12"

Depth of Fill (Downslope) 17"

CONSTRUCTION ELEVATIONS

Finished Grade Elevation — see X-Section

Top of Distribution Pipe or Proprietary Device —

Bottom of Disposal Area Below.

ELEVATION REFERENCE POINT

Location & Description: 12" Beach Tree with a nail 28" above the ground

Reference Elevation: at Elev 0"

DISPOSAL AREA CROSS SECTION

Scale
Horizontal 1" = 6 ft.
Vertical 1" = 6 ft.

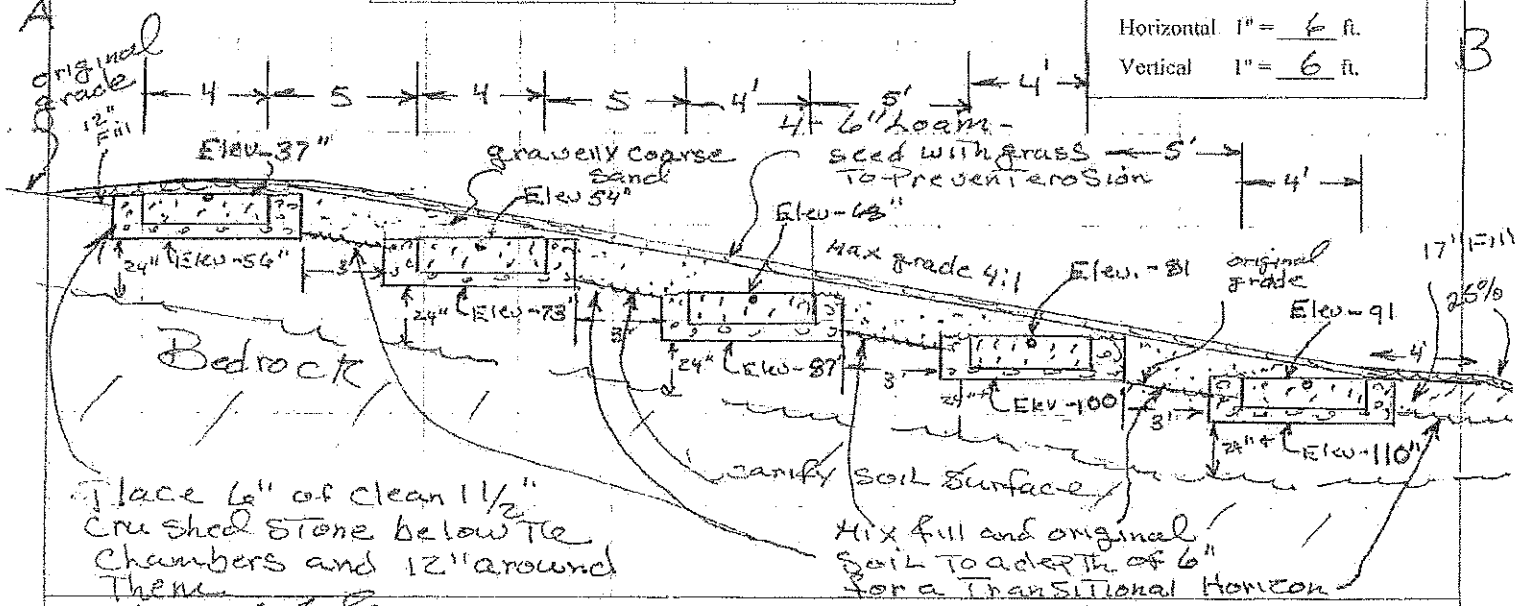

Kenneth A. Gardner — 73 — 10-24-17

Site Evaluator Signature — SE # — Date