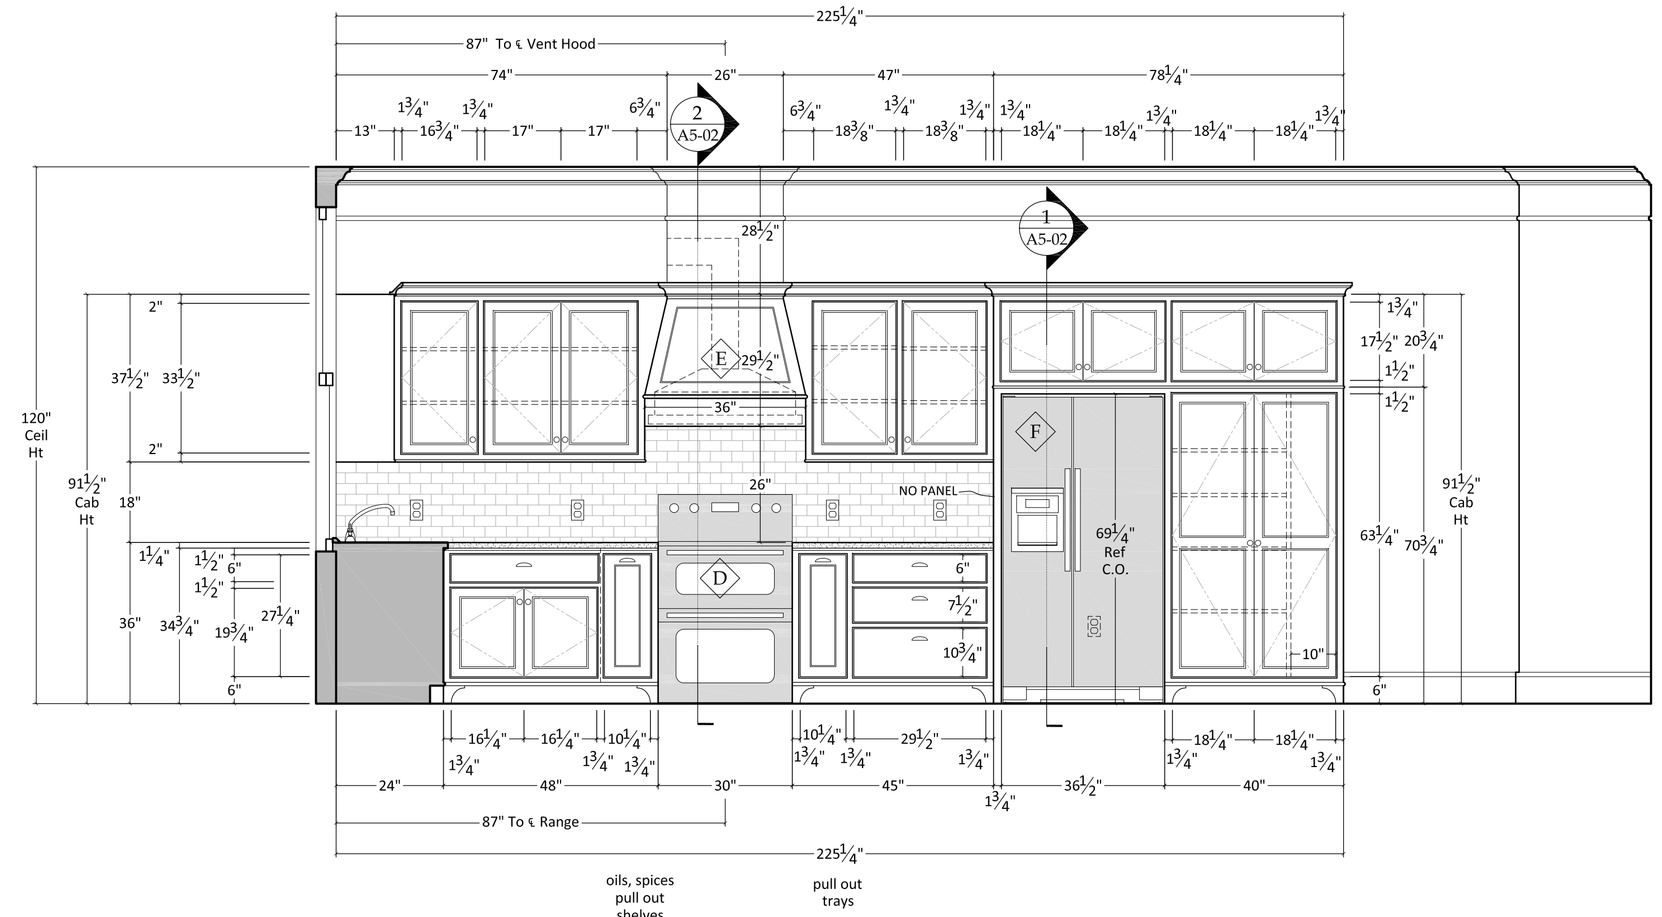

C OVEN WALL ELEVATION
½" = 1'-0"

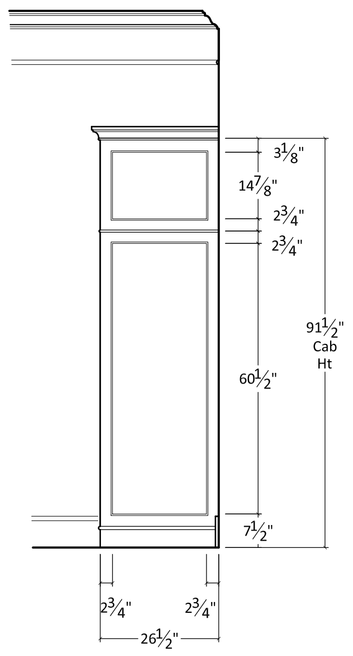

D OVEN WALL END VIEW
½" = 1'-0"

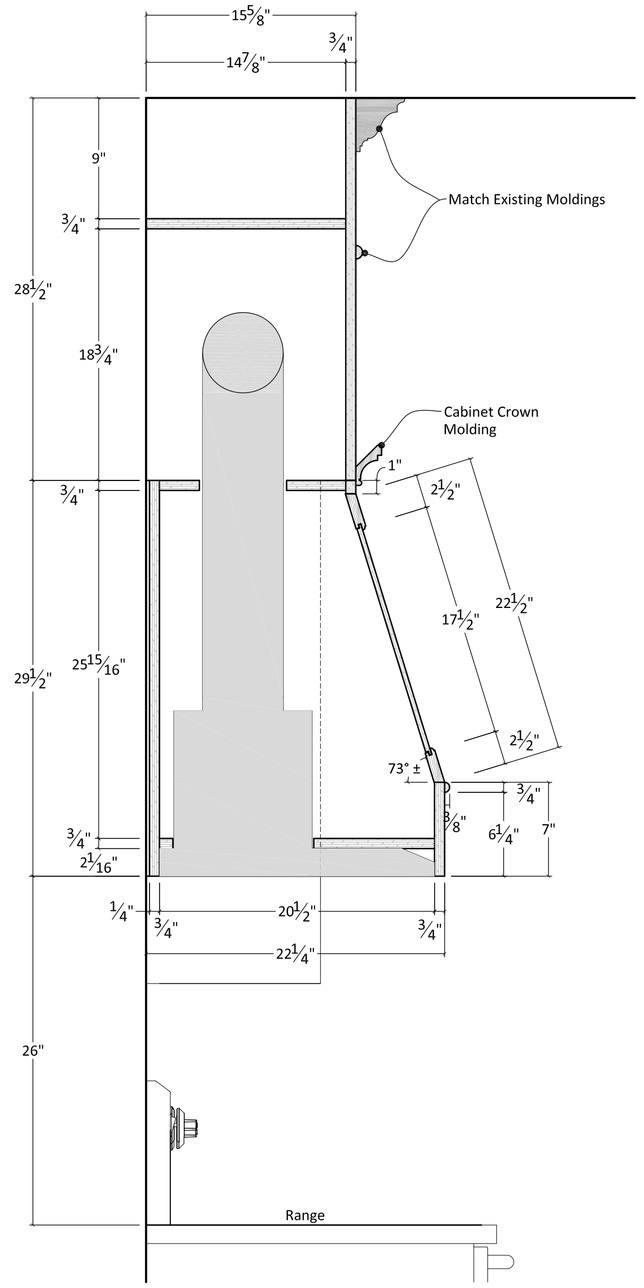

2 SECTION AT RANGE HOOD
1½" = 1'-0"

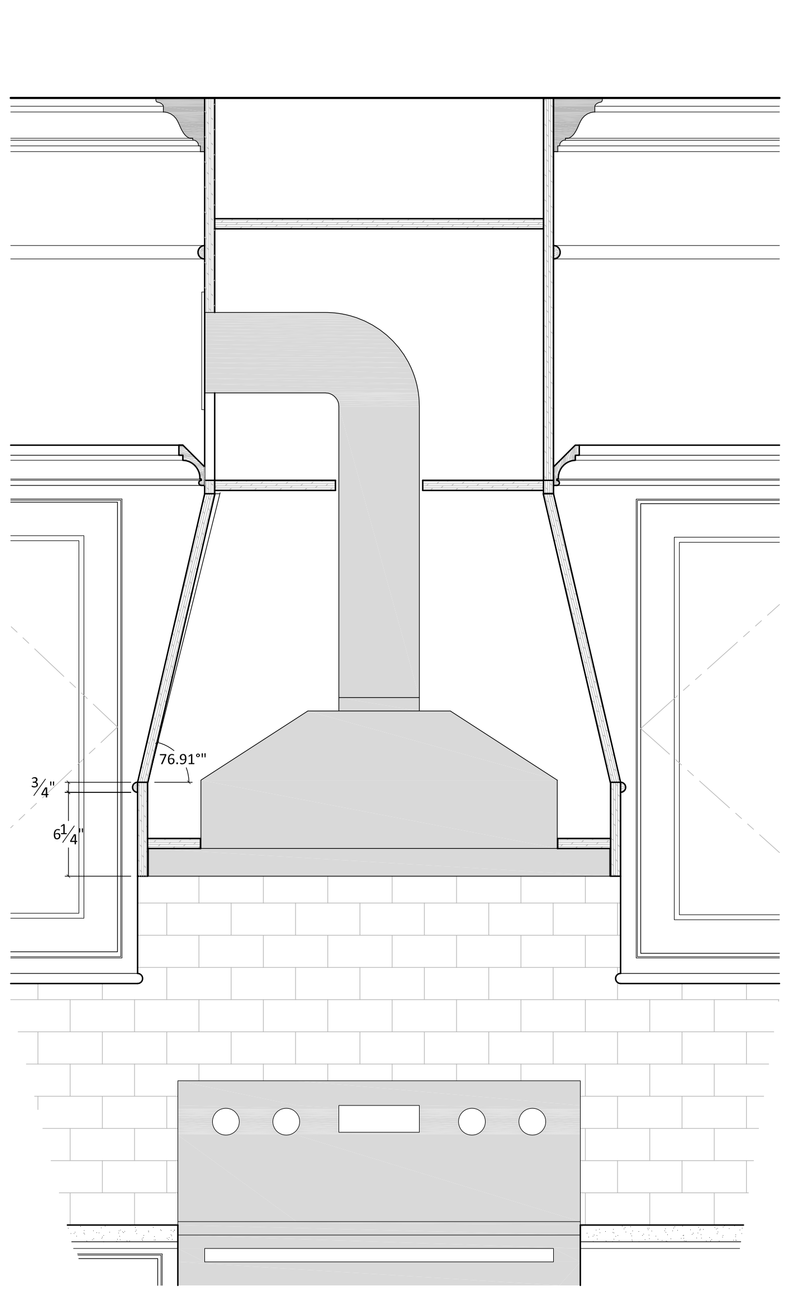

2a SECTION AT RANGE HOOD
1½" = 1'-0"

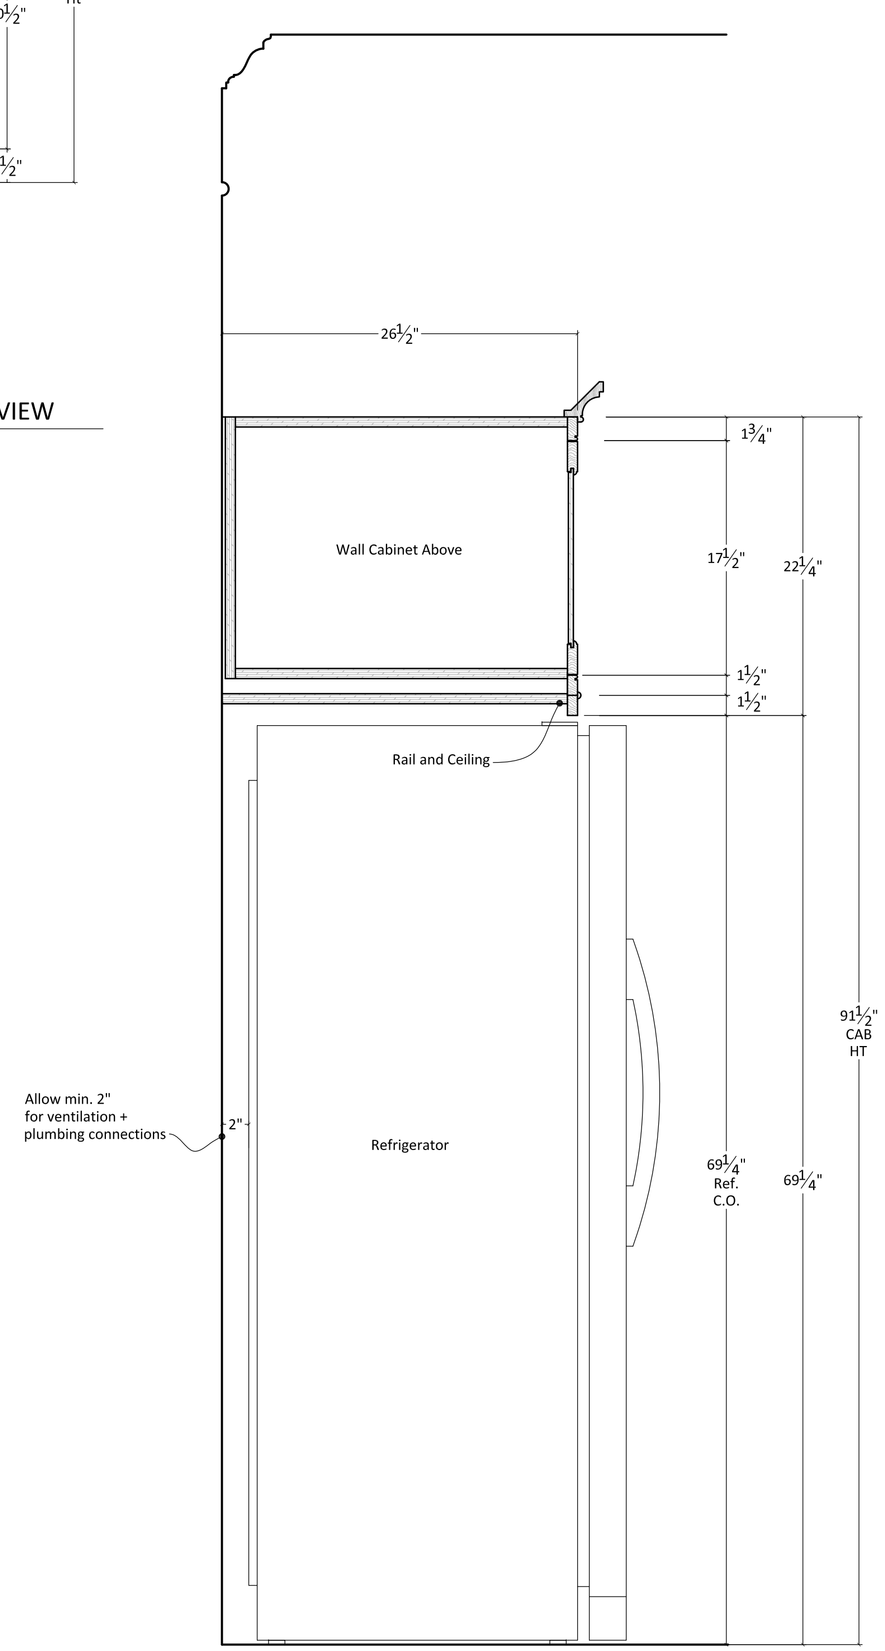

1 SECTION AT REFRIGERATOR
1½" = 1'-0"

0' 6" 1'

FINE LINES
· CONSTRUCTION ·
194 MAIN STREET · PO BOX 445 · FREEPORT, ME 04032
207-846-1002
FINELINESMAINE.COM

These drawings convey design intent only and should not be relied upon for building purposes unless stamped "for construction". See cover sheet for legal disclaimer and additional info. These drawings shall not be reproduced without written permission from Fine Lines Construction, Inc.

© COPYRIGHT 2012 FINE LINES CONSTRUCTION, INC.

Renovations to the COOPER RESIDENCE

44 McKinley Court - Diamond Cove,
Great Diamond Island, ME 04109

Sheet Title:
KITCHEN ELEVATIONS AND SECTIONS

Issue Status:
PERMIT SET
JULY 30, 2013

Drawing
A5-02