PARTIAL 3RD FLOOR FRAMING PLAN

SCALE: 1/4"=1'-0"

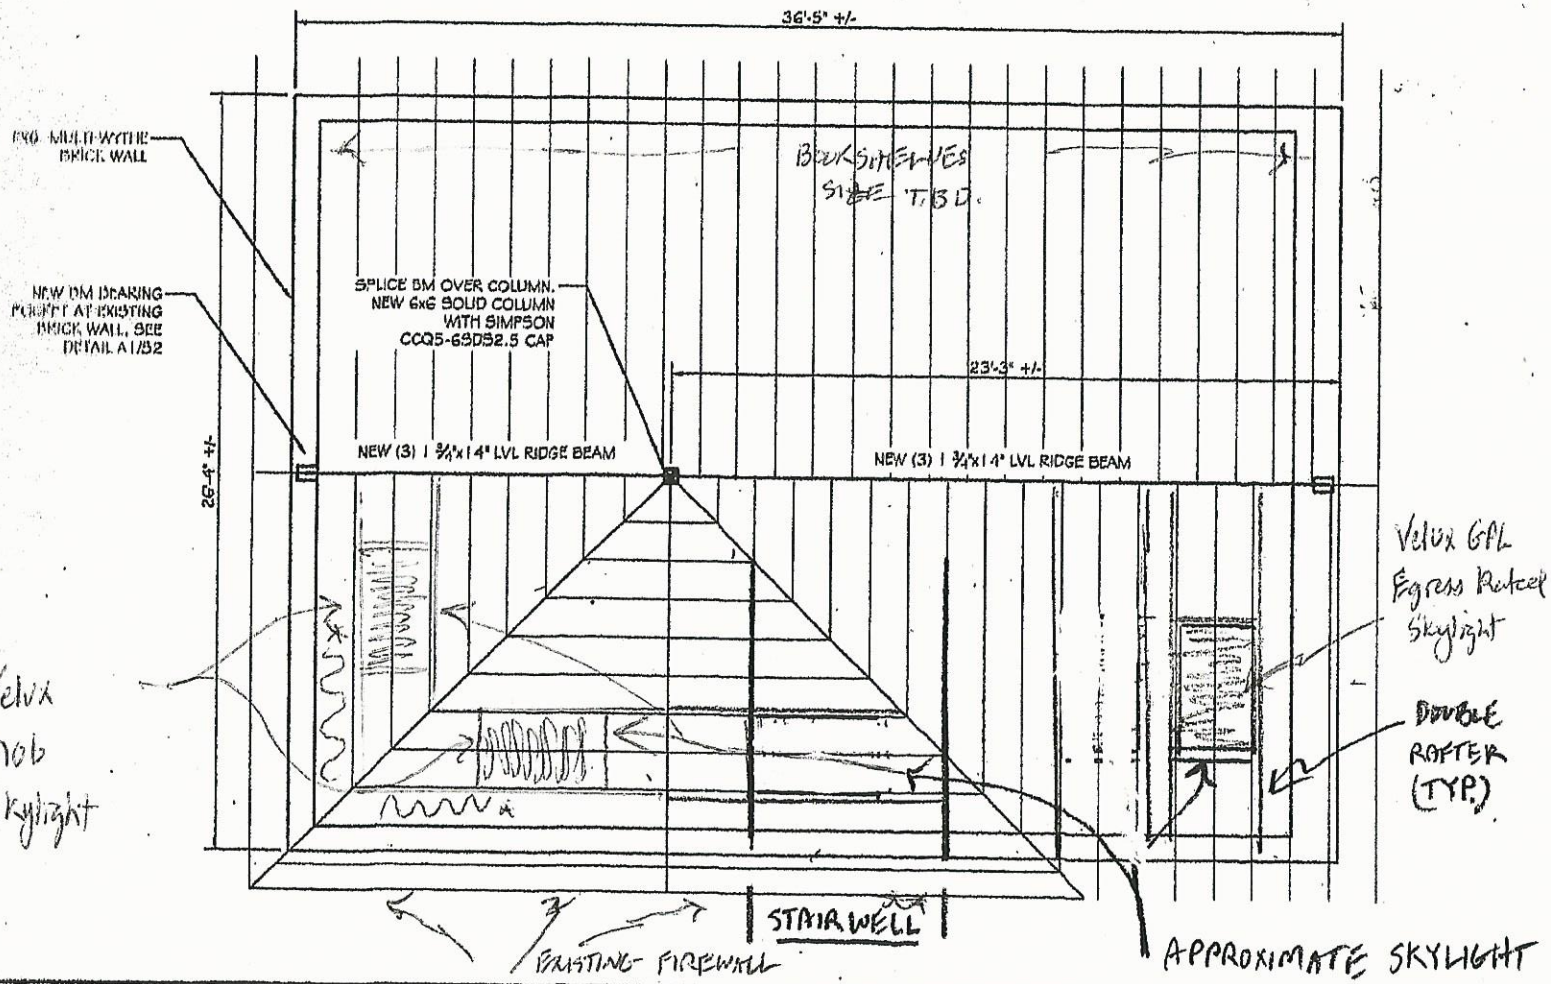

PARTIAL ROOF FRAMING PLAN

SCALE: 1/4"=1'-0"

PROJECT: 16F McKINLEY CT
GREAT DIAMOND ISL, F
FOR:
SHEET TITLE: STRUCTURAL P
ISSUED FOR PERI

REVISIONS			
No.	BY	DESCRIPTION	DATE
1	ASW	REVISED 2ND FLOOR BM	8-16-16

DATE : 7-13-16
SCALE : AS NOTED
DESIGN BY: ASW
DRAWN BY: RSC
FILE #:
PROJECT NUMBER: 16133
SHEET NO: S1

** Exact stairway design TBD. when opened up. All stairs to meet rise and run of existing if possible, otherwise to conform to guidelines issued by City of Portland.

* Insulation will fill all existing cavities
** No partitions, space remains open

STAIR + SKYLIGHT PLACEMENT
86 McKinley Ct.
G.D.I.