LEGEND:

GYP CEILING DIRECTLY ATTACHED TO STRUCTURE APPROXIMATELY 10'-2" A.F.F.

GYP CEILING DIRECTLY ATTACHED TO ACOUSTIC ISOLATION CLIPS WITH 4" SPRAY FOAM INSULATION SPRAYED TO UNDERSIDE OF DECK ABOVE

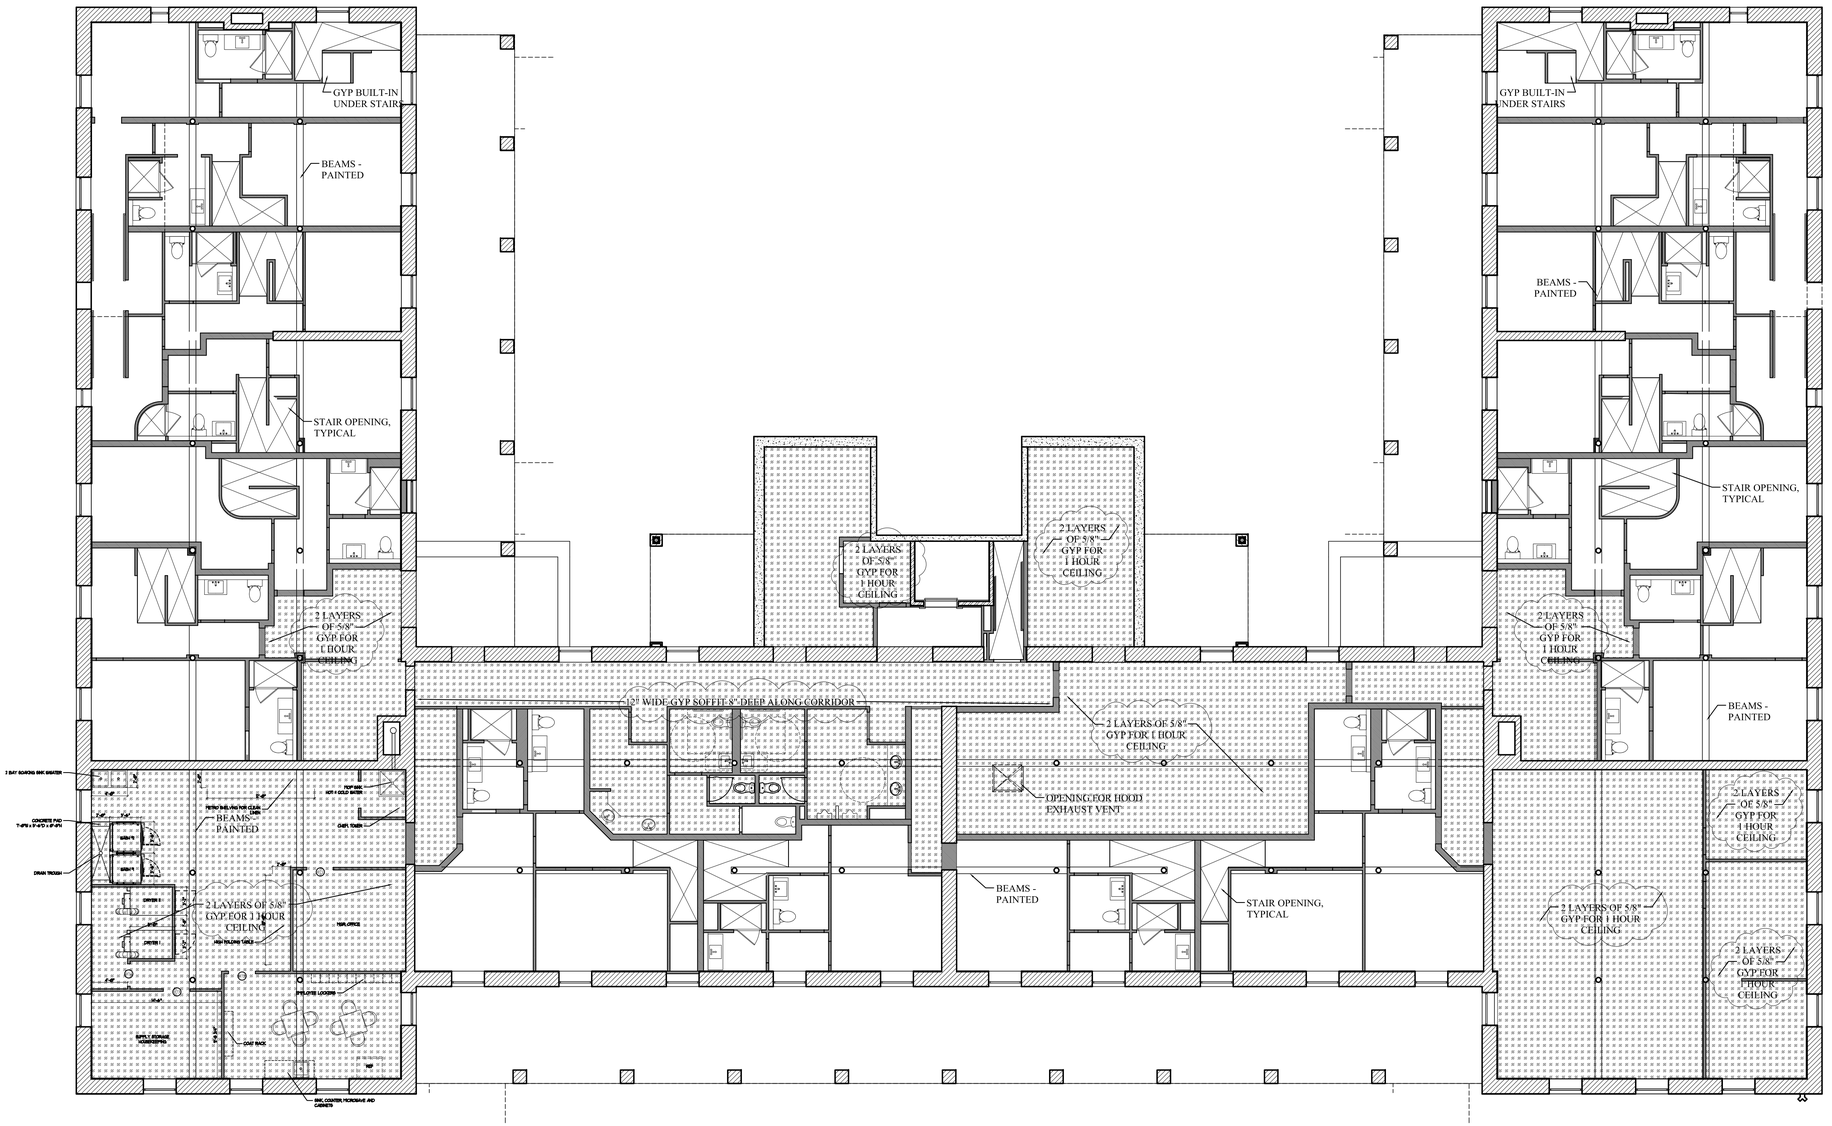

1 | BASEMENT REFLECTED CEILING PLAN
SCALE: 1/8"=1'-0"

Project North

W E S

Prepared For:
The Inn at Diamond Cove, LLC.
PO BOX 3572
PORTLAND, ME 04101

Interior Designer:
truexcullins INTERIORS
200 BATTERY STREET BURLINGTON, VERMONT 05401 USA
PH 802.658.2775 FAX 802.227.0078
ARCHITECTURE | INTERIOR DESIGN TRUEXCOLLINS.COM

Architect:
ARCHETYPE architects
48 Union Wharf Portland, Maine 04101
(207) 772-6022 Fax (207) 772-4056

Project:
THE INN AT DIAMOND COVE, LLC
McKINLEY COURT
GREAT DIAMOND ISLAND, MAINE

Revisions:

Scale: 1/8" = 1'-0"

Date: 04 March 2013

BASEMENT REFLECTED CEILING PLAN

A6.00