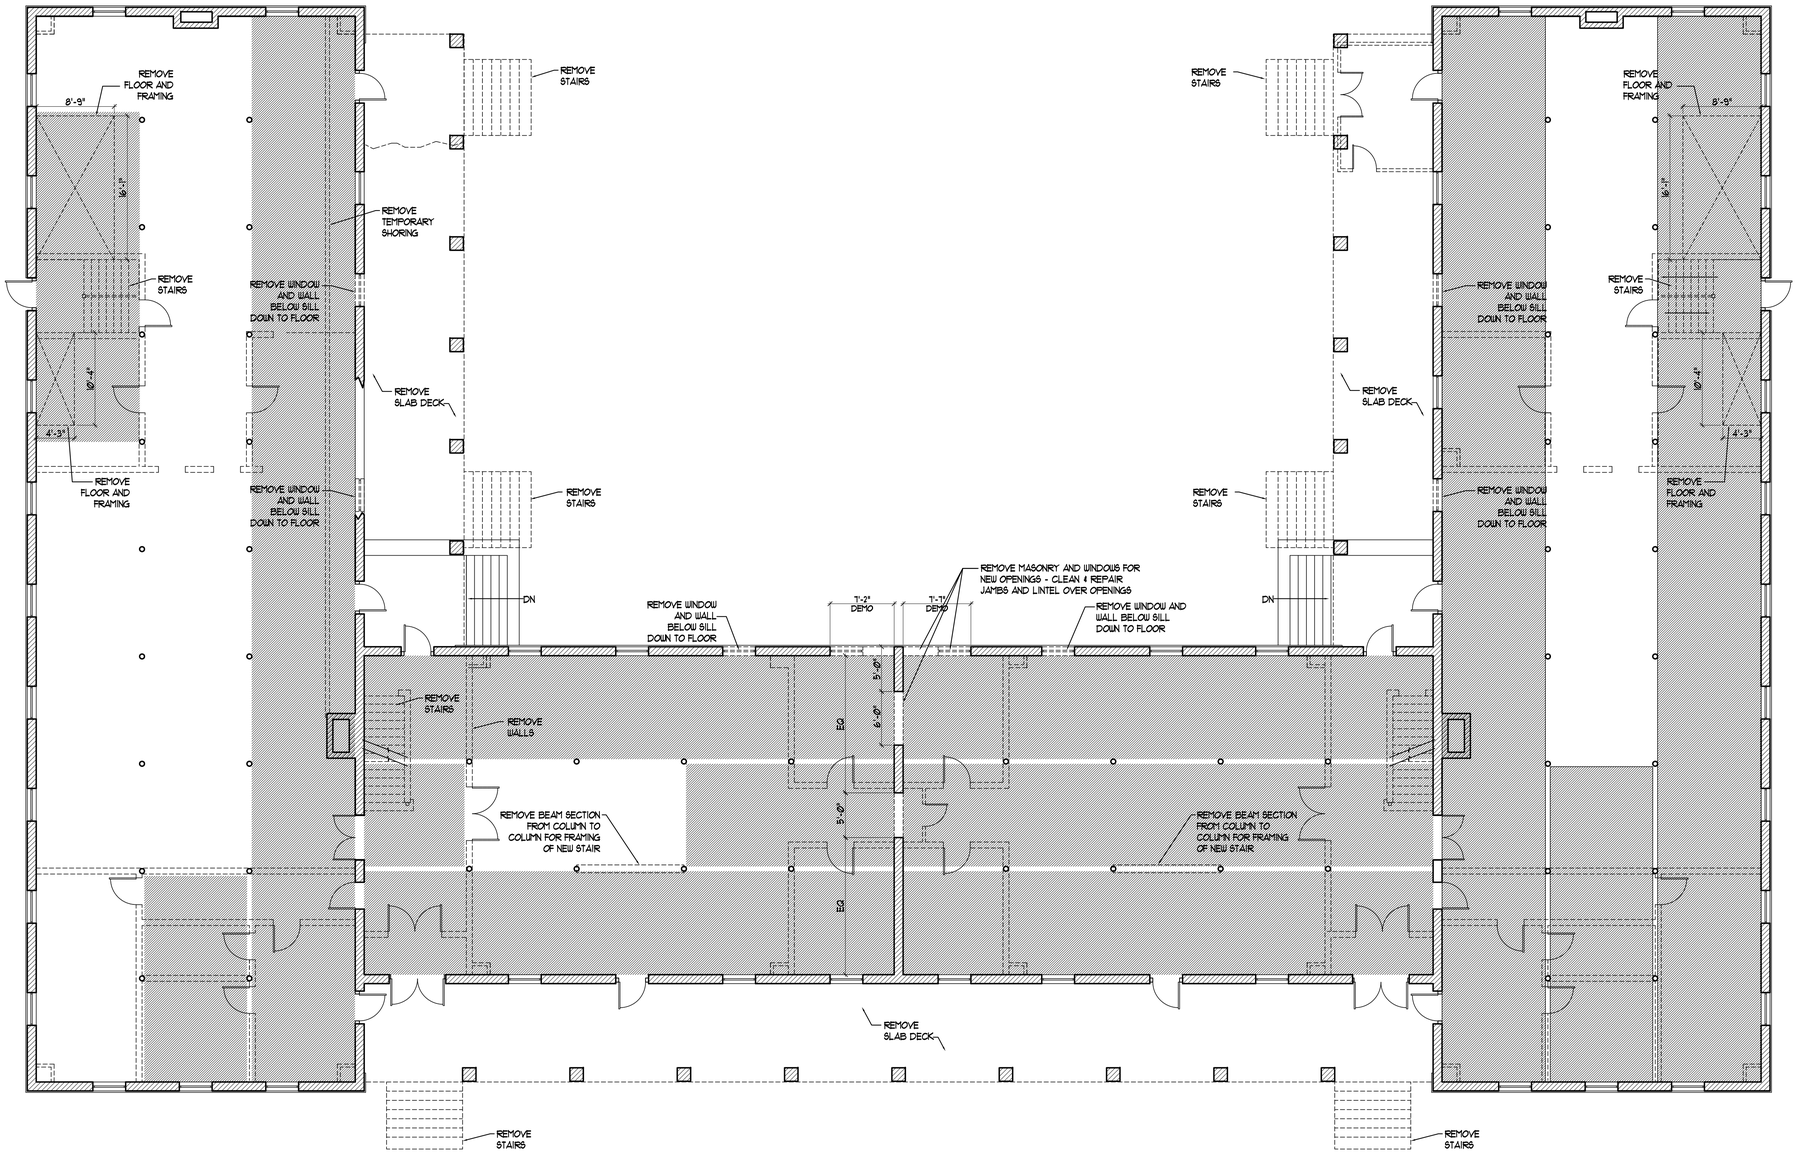

2 | FIRST FLOOR PLAN - DEMOLITION
SCALE: 1/8"=1'-0"

LEGEND:

BUILDING SECTION	X / AXX
WALL SECTION	X / AXX
SECTION DETAIL	X / AXX
PLAN DETAIL	X / AXX
WALL TYPE (SEE SHEET A4.01)	WX
FLOOR/CEILING TYPE (SEE SHEET A4.02)	FX
FLOOR AREA DEMOLITION	
NEW CMU WALL	
NEW MASONRY INFILL	
NEW CONCRETE FOUNDATION/RET. WALL	
EXISTING STUD WALL	
EXISTING MASONRY WALL	
DEMO AND REMOVE	

Project North
W E
S

Prepared For:
The Inn at Diamond Cove, LLC
PO BOX 3572
PORTLAND, ME 04101

Interior Designer:
truexcullins INTERIORS
209 BATTERY STREET BURLINGTON, VERMONT 05401 USA
Phone 802.658.2775 800.227.1076
ARCHITECTURE | INTERIOR DESIGN TRUEXCULLINS.COM

Architect:
ARCHETYPE architects
48 Union Wharf Portland, Maine 04101
(207) 772-6022 Fax (207) 772-4056

Project:
THE INN AT DIAMOND COVE, LLC
McKINLEY COURT
GREAT DIAMOND ISLAND, MAINE

Revisions:

Scale: 1/8" = 1'-0"

Date: 04 March 2013

FIRST FLOOR DEMOLITION PLAN

D0.11