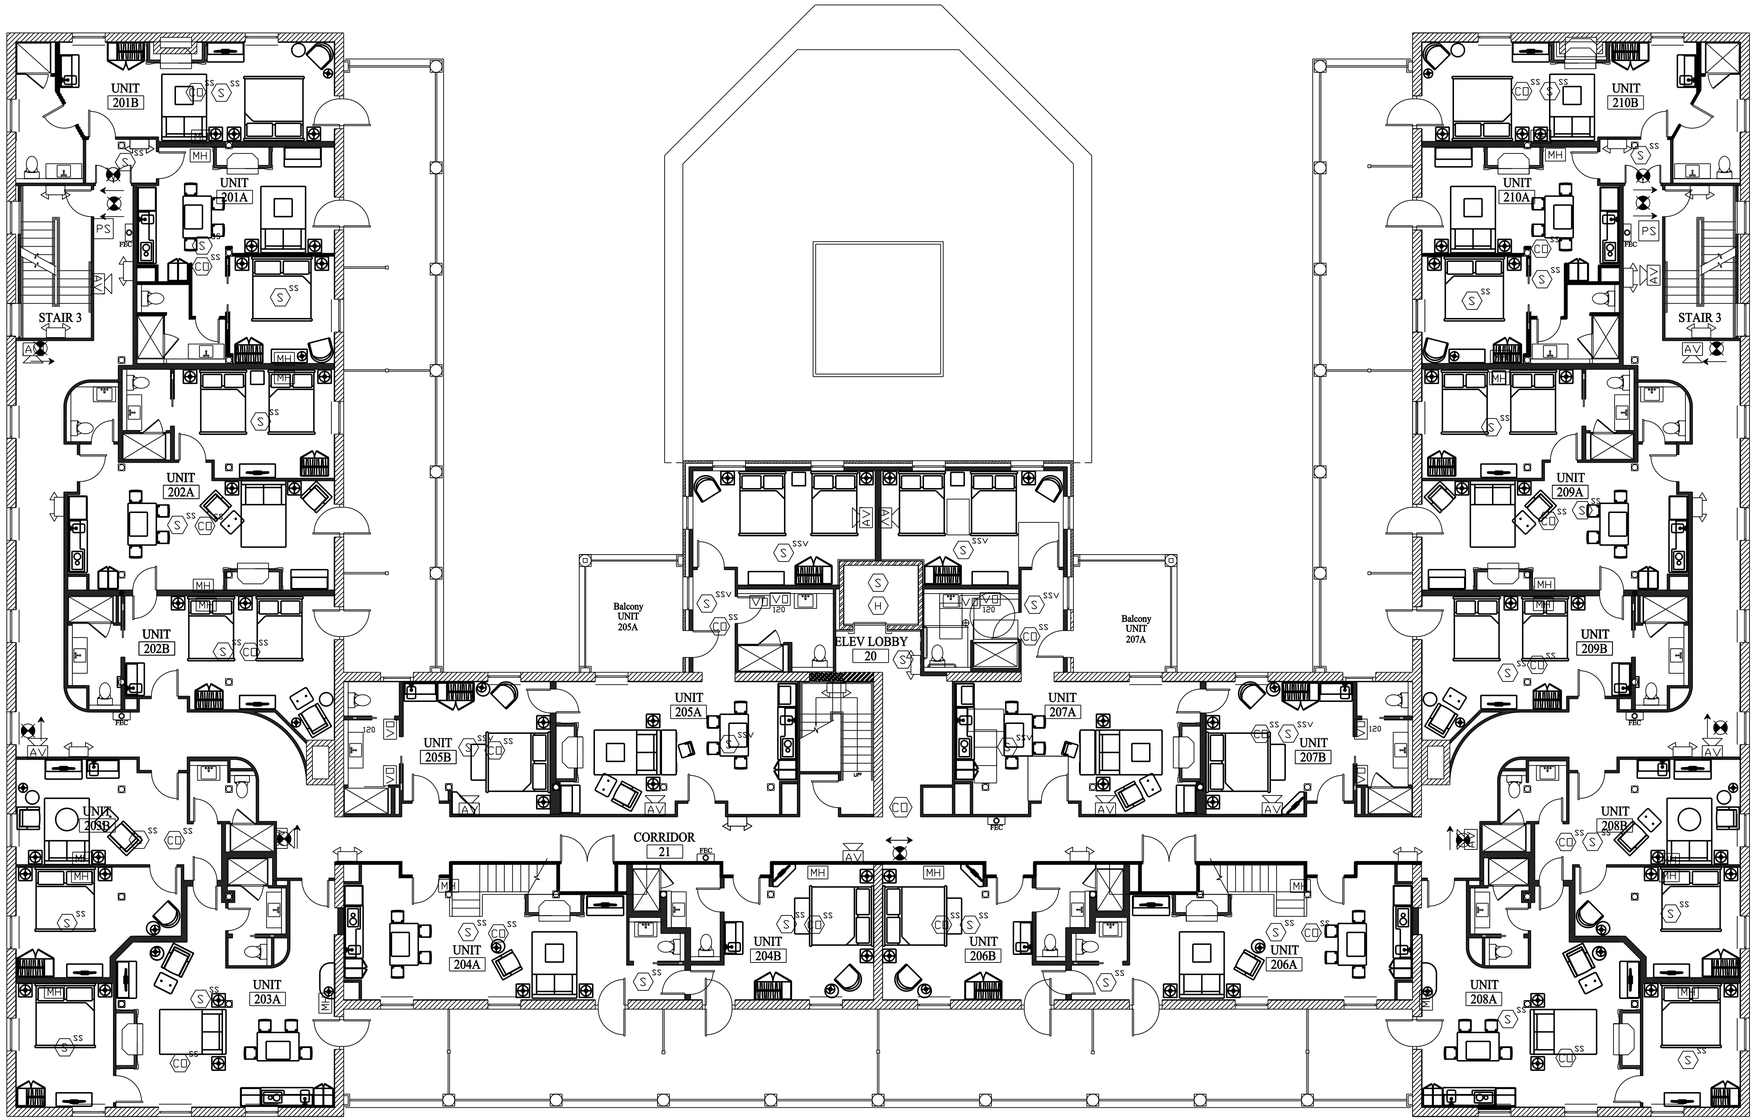

120 VD	VISUAL ONLY 120VAC
120 AV	AUDIO/VIDEO 120VAC
SSV	SINGLE STATION SMOKE DETECTOR VISUAL 120VAC
SS	SINGLE STATION SMOKE DETECTOR 120VAC
CD SS	SINGLE STATION CO DETECTOR 120VAC
PS	PULL STATION
S	SMOKE DETECTOR
CD	CO DETECTOR
H	HEAT DETECTOR RATE OF RISE
MH	MINI HORN
VD	VISUAL ONLY
AV	AUDIO / VISUAL
NC 100r	RELAY MODULE
	2-HEAD EMERGENCY LIGHT
Exit	COMB. EXIT/EMERG. LIGHT
	EXIT LIGHT (DIRECTIONAL ARROWS AS INDICATED ON DRAWING)

STATE OF MAINE
WILLIAM S. BENNETT
No. 2919
LICENSED PROFESSIONAL ENGINEER

General Notes

No.	Revision/Issue	Date
3	Life Safety-2nd fl	3/5/13
2	Life Safety-2nd fl	1/29/13
1	Life Safety-2nd fl	1/11/13

Seabee Electric Inc.
COMMERCIAL · INDUSTRIAL
84 Pleasant Hill Road
Scarborough, Maine 04074
(207) 883-5448

Project Name and Address

Inn at Diamond Cove
McKinley Court
Great Diamond Island

Sheet
LS-1.02

Scale
1/8" = 1 foot