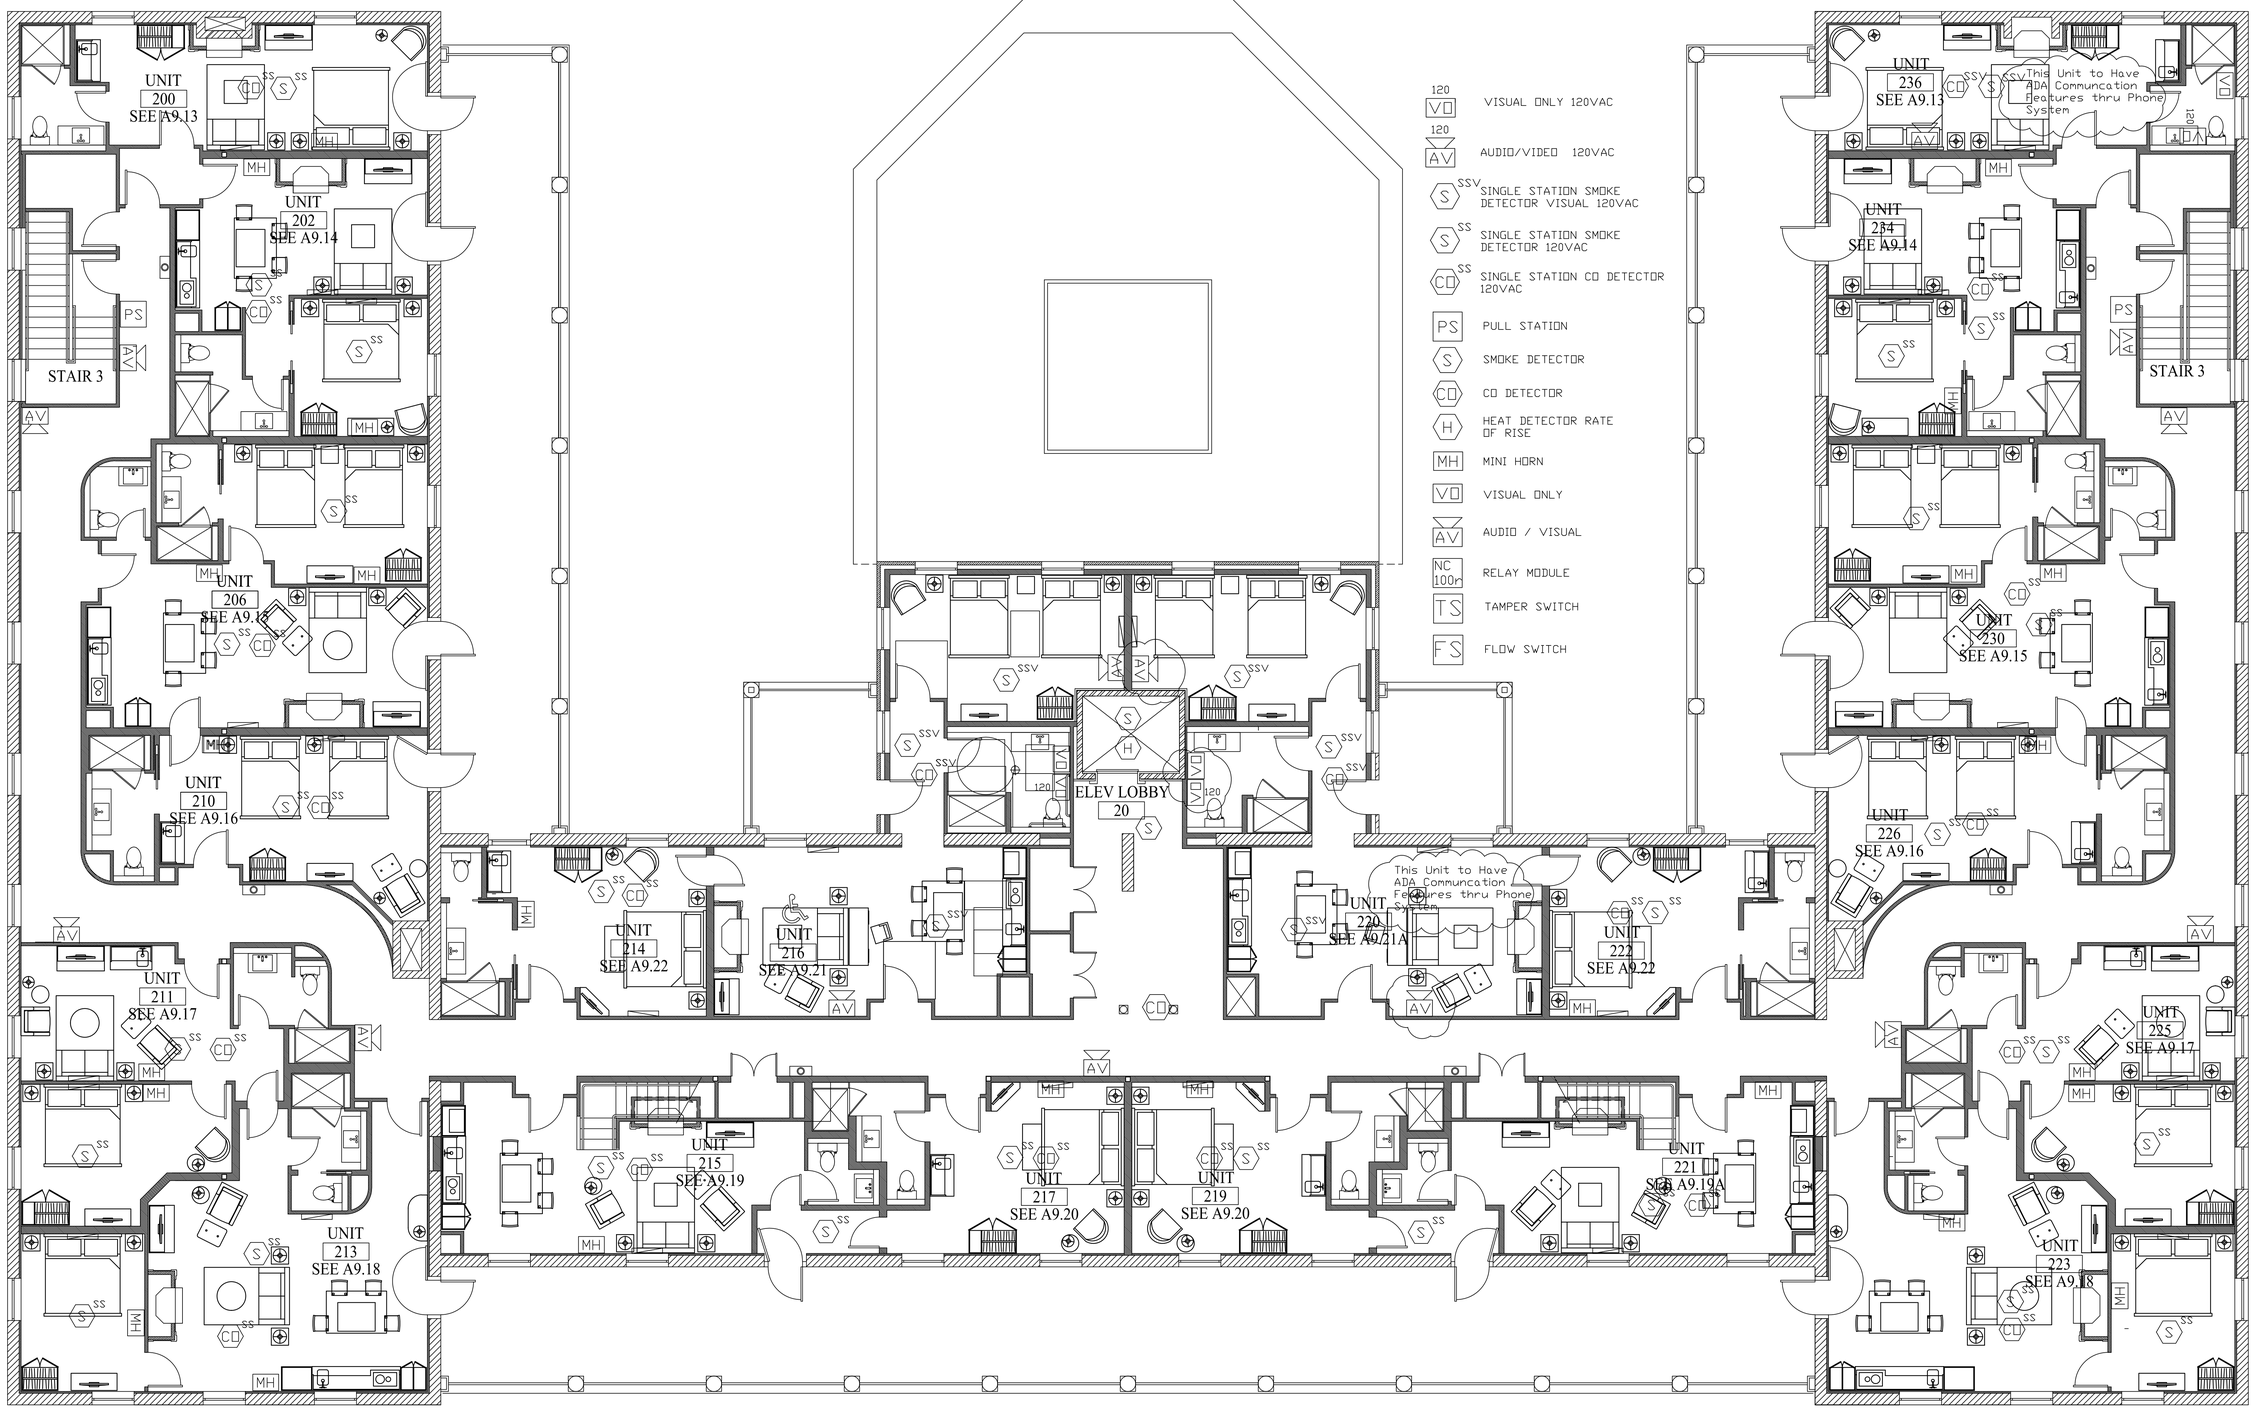

No.	Revision/Issue	Date
3	Revised for SFMO Comments-9/5/2014	9-16-14
2	Progress	2-27-14
1	Progress	2-21-14

Project Name and Address

Inn at Diamond Cove
McKinley Court
Great Diamond Island

Seabee Electric Co.
COMMERCIAL • INDUSTRIAL
84 Pleasant Hill Road
Scarborough, Maine 04074
(207) 883-5448

Sheet

FA-1.02
Second Floor Fire Alarm

Scale

3/16" = 1'