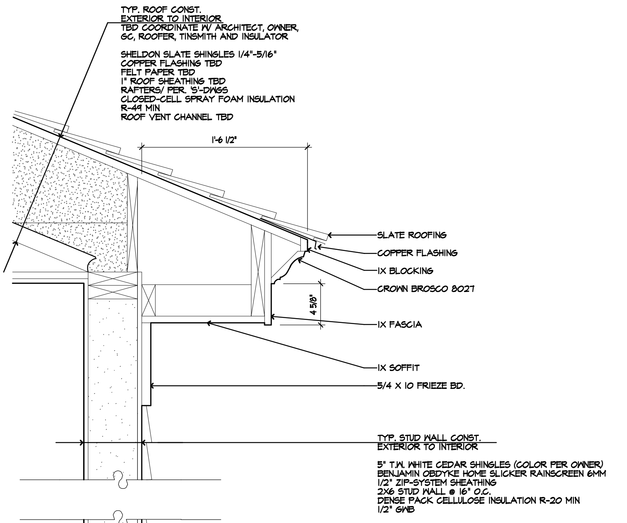

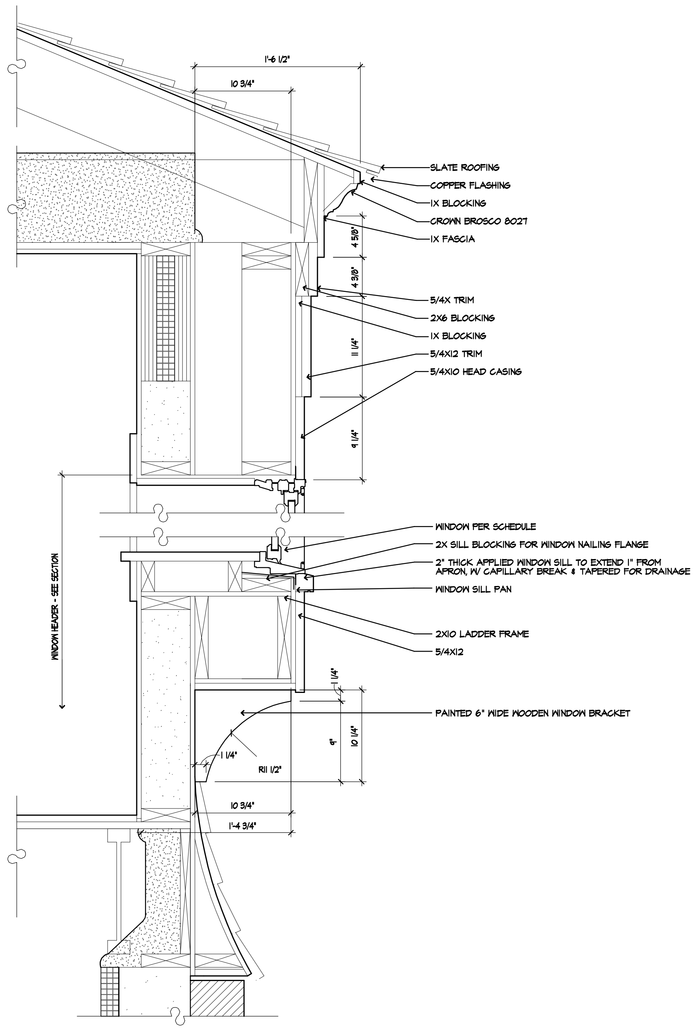

2 A4.1 BOXED WINDOW DETAIL
1 1/2" = 1'-0"

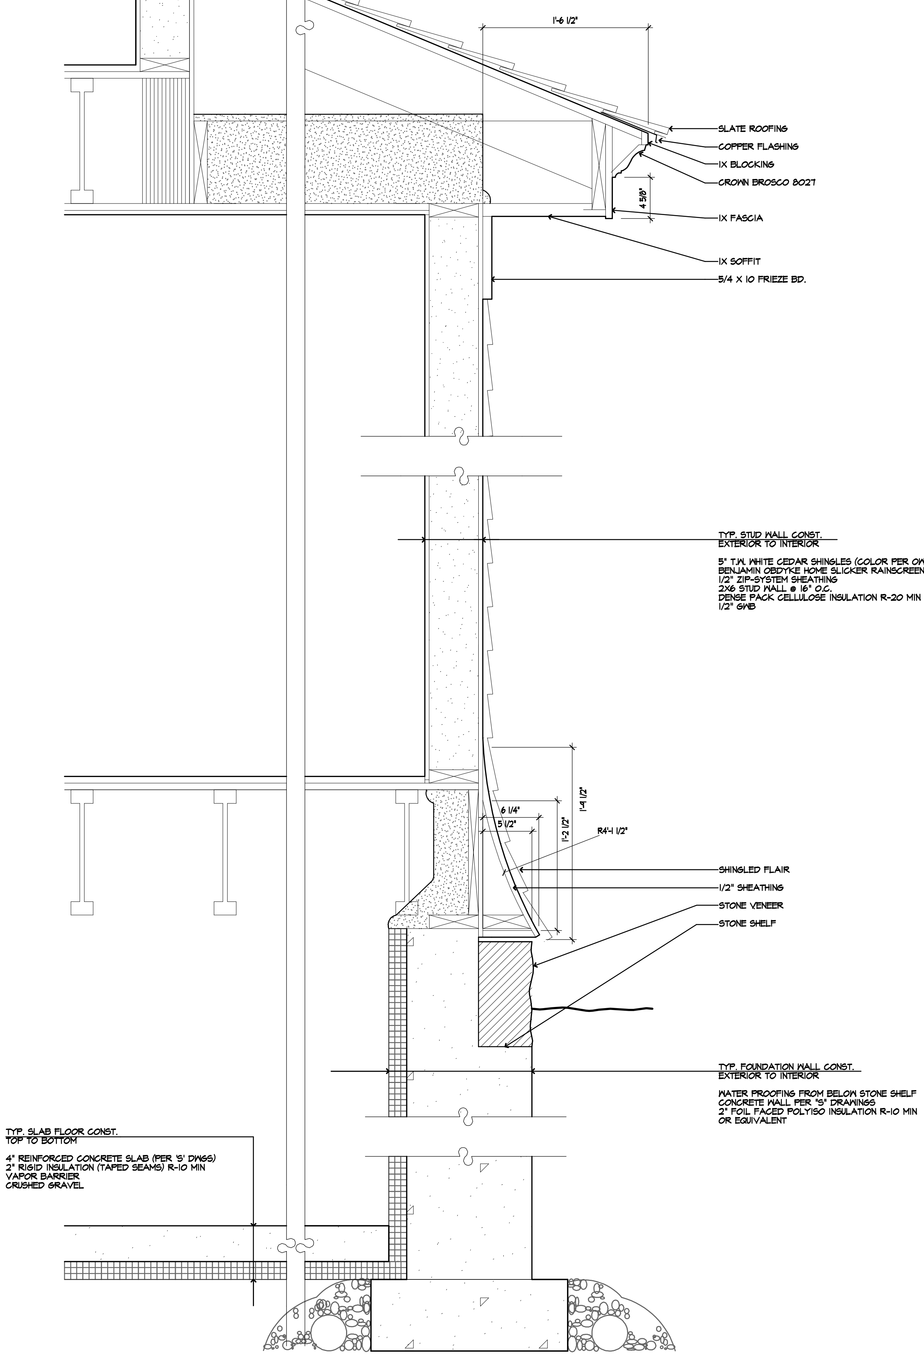

1 A4.1 TYPICAL WALL DETAIL
1 1/2" = 1'-0"

GRAPHIC SCALE

1 2

CONTRACTOR SHALL MEASURE AND VERIFY ALL DIMENSIONS AT THE WORK.
THIS DRAWING IS A PART OF A FULL SET OF DRAWINGS COMPRISING THE CONTRACT DOCUMENTS FOR THE WORK OF THIS PROJECT. THE ARCHITECT/OWNER ACCEPTS NO RESPONSIBILITY FOR THE CONTRACTORS' ERRORS OR OMISSIONS IF EACH TRADE DOES NOT HAVE THE FULL SET OF DRAWINGS AND SPECIFICATIONS.

COPYRIGHT 2014 ©
THE MATERIAL CONTAINED IN THESE DRAWINGS AND THE DESIGN THEY ARE INTENDED TO CONVEY ARE THE EXCLUSIVE PROPERTY OF KEVIN BROWNE ARCHITECTURE LLC. POSSESSION AND USE HEREOF IS GRANTED ONLY CONFIDENTIALLY IN CONNECTION WITH CONSTRUCTION OF THE BUILDING DEPICTED HEREIN AS AUTHORIZED BY KEVIN BROWNE ARCHITECTURE LLC. THE RECIPIENT AGREES TO ABIDE BY THESE RESTRICTIONS. ANY USE, REPRODUCTION OR DISCLOSURE OF ANY INFORMATION, IN WHOLE OR IN PART, CONTAINED HEREIN, WITHOUT WRITTEN PERMISSION OF KEVIN BROWNE ARCHITECTURE LLC, IS EXPRESSLY PROHIBITED.

A4.1

EXTERIOR DETAILS

DATE: 4/15/2014 DRAWN: KWB
PROJECT NO.: 2013-14 SCALE: 1 1/2" = 1'-0"

BEAULIEU RESIDENCE

ADDRESS:
LOT #61
GREAT DIAMOND ISLAND, ME

CLIENT:
RON & LORI BEAULIEU

CONSULTANTS:

REVISIONS:
4-15-14: ISSUE FOR PERMIT

KBA kevin browne ARCHITECTURE
7 breezy hill lane
falmouth, me 04105
207.847.3499
kevin@kevinbrowne architecture.com