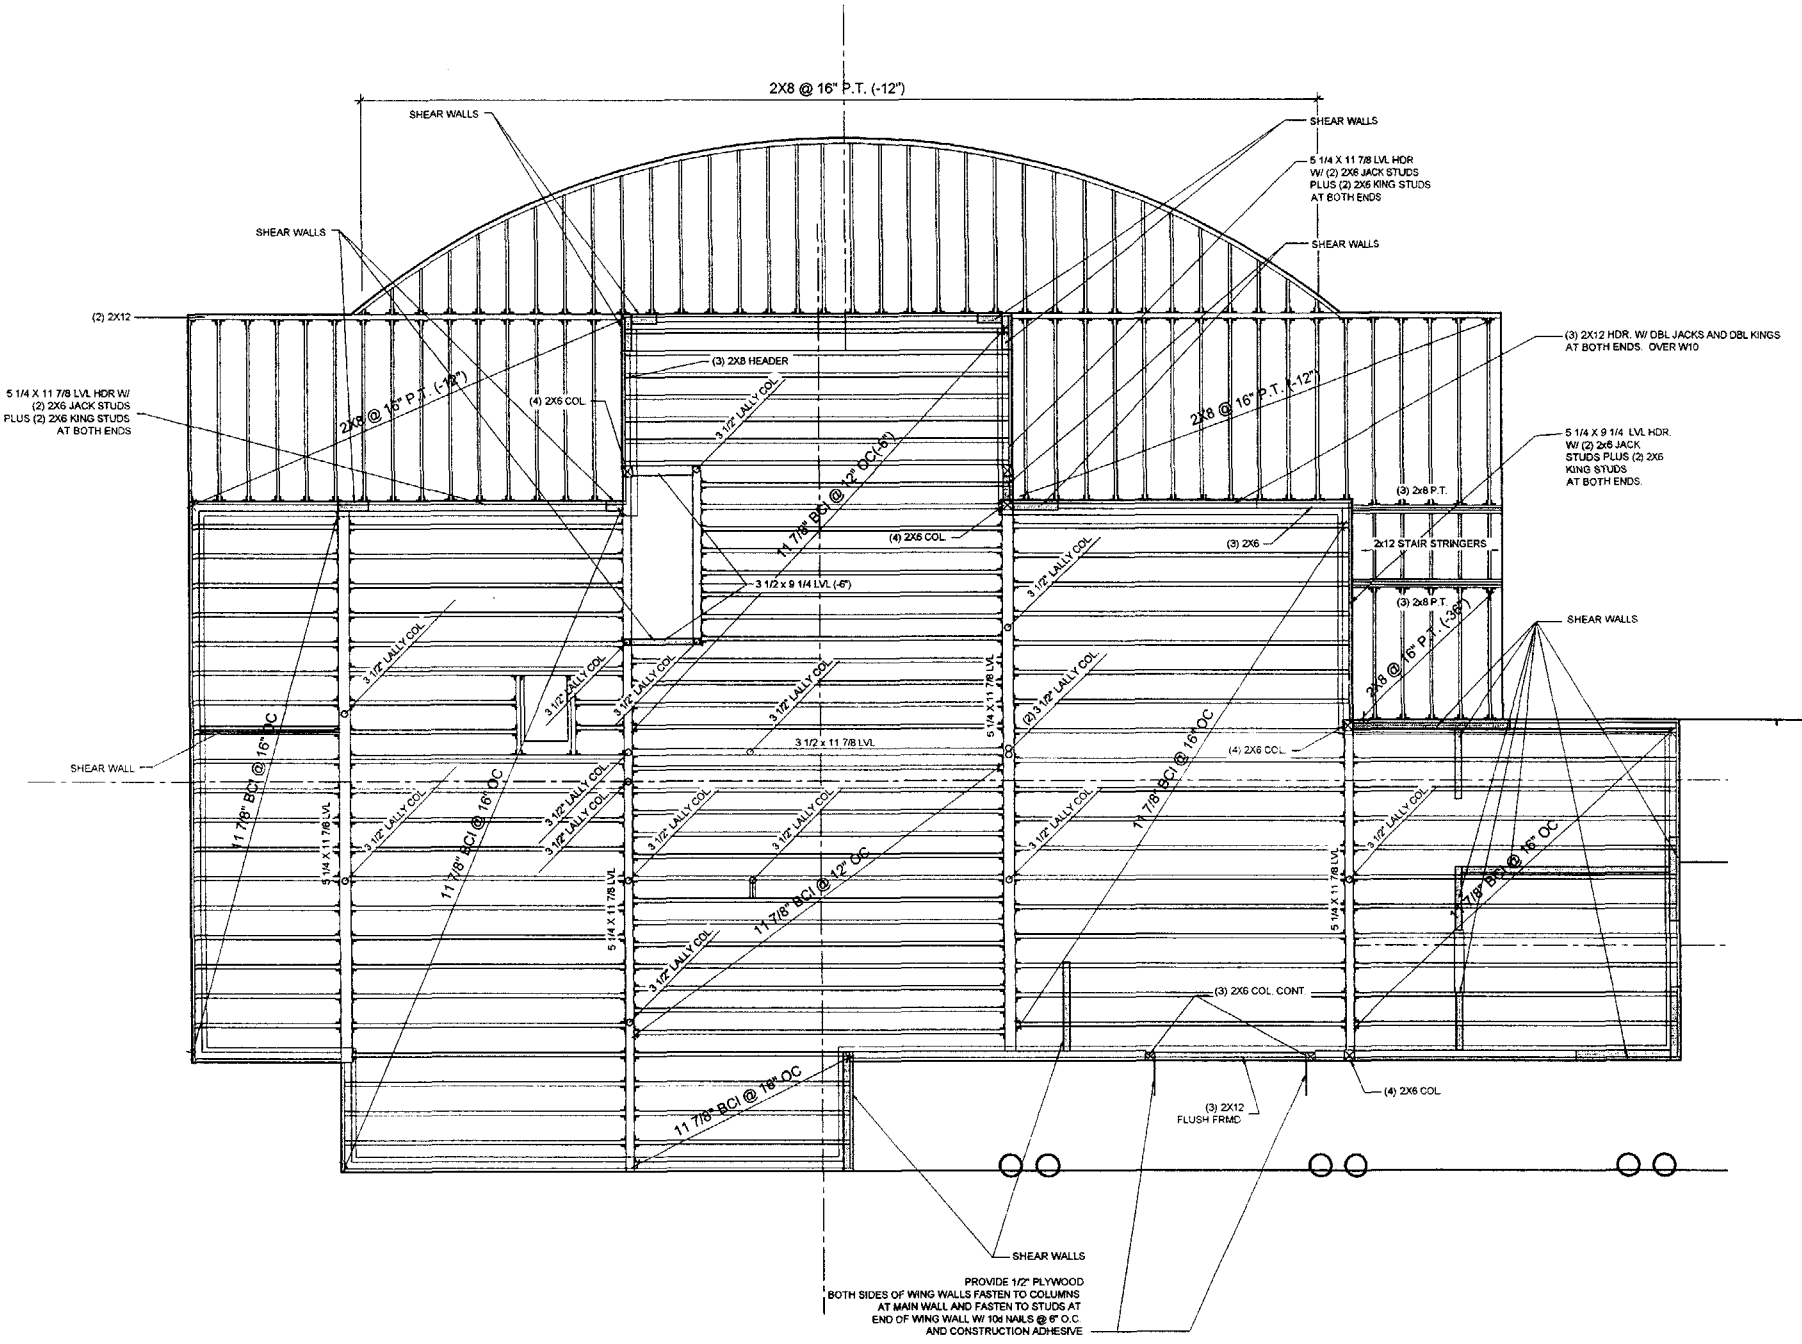
2X8 @ 16" P.T. (-12")
SHEAR WALLS
SHEAR WALLS
5 1/4 X 11 7/8 LVL HDR W/ (2) 2X6 JACK STUDS PLUS (2) 2X6 KING STUDS AT BOTH ENDS
SHEAR WALLS
SHEAR WALLS
(2) 2X12
(3) 2X8 HEADER
(4) 2X6 COL
3 1/2" LALLY COL
11 7/8" BCI @ 16" OC (-6")
2X8 @ 16" P.T. (-12")
(3) 2X12 HDR. W/ DBL JACKS AND DBL KINGS AT BOTH ENDS. OVER W10
5 1/4 X 9 1/4 LVL HDR. W/ (2) 2X6 JACK STUDS PLUS (2) 2X6 KING STUDS AT BOTH ENDS.
5 1/4 X 11 7/8 LVL HDR W/ (2) 2X6 JACK STUDS PLUS (2) 2X6 KING STUDS AT BOTH ENDS
2X8 @ 15" P.T. (-12")
(4) 2X6 COL
(3) 2X6
(3) 2x8 P.T.
2x12 STAIR STRINGERS
3 1/2 x 9 1/4 LVL (-6")
(3) 2x8 P.T.
2X8 @ 16" P.T. (-36")
SHEAR WALLS
3 1/2" LALLY COL
5 1/4 X 11 7/8 LVL
(2) 3 1/2" LALLY COL
3 1/2 x 11 7/8 LVL
(4) 2X6 COL
SHEAR WALL
11 7/8" BCI @ 16" OC
(3) 2X6 COL. CONT
(4) 2X6 COL
(3) 2X12 FLUSH FRMD
SHEAR WALLS
PROVIDE 1/2" PLYWOOD BOTH SIDES OF WING WALLS FASTEN TO COLUMNS AT MAIN WALL AND FASTEN TO STUDS AT END OF WING WALL W/ 10d NAILS @ 6" O.C AND CONSTRUCTION ADHESIVE

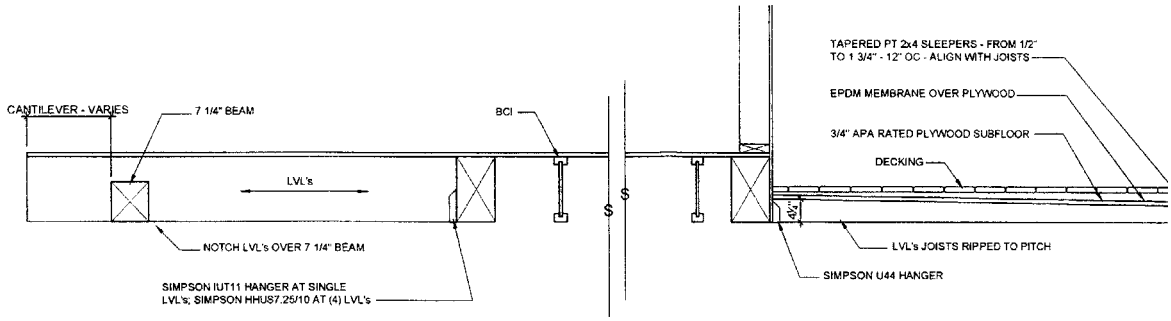

3 SECTION DETAIL AT TOP LANDING
SCALE: 3/4" = 1'-0"

4 SECTION DETAIL AT DECK
SCALE: 3/4" = 1'-0"

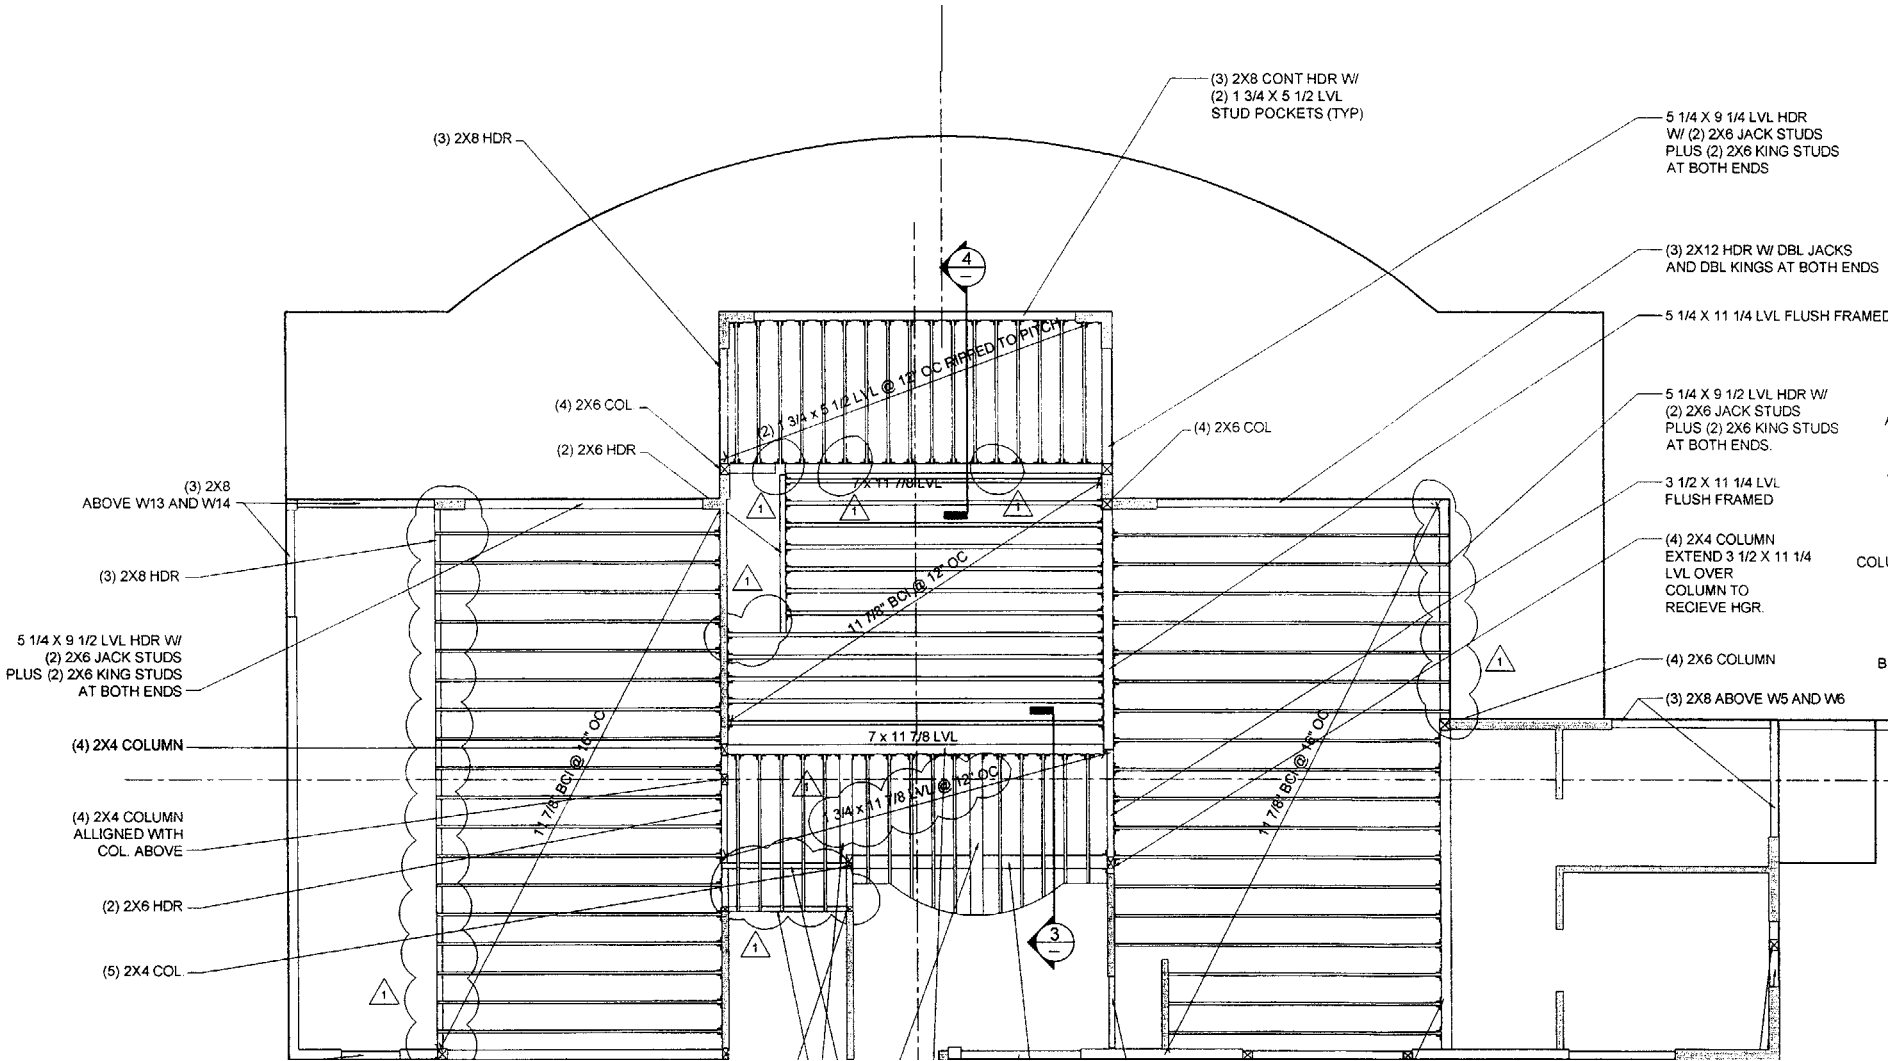

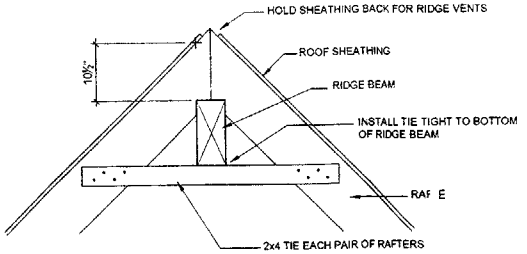

2 SECTION DETAIL AT RIDGE BEAM
SCALE: 3/4" = 1'-0"

2X12 CONT LEDGER AT LOW ROOF FASTEN TO WALL STUDS @ 16" O.C. W/ 6-16d NAILS (TYP). NOTCH LOW ROOF RAFTERS TO SEAT LEVEL IN SIMPSON LVS 28 HANGER AND NOTCH HIP BEAM TO SEAT LEVEL IN SIMPSON LVS 210-2 SKEWED 45° (TYP)

(3) 2X6 BM AT CELING W/ SIMPSON LVS 26-3 HANGER AT BOTH ENDS (TYP)

GABLE END TRUSS - SEE DETAIL 1

6X6 P.T. COLUMN ON SIMPSON RC6 COLUMN RIMMED TIGHT AND BC60 COLUMN BASE (TYP)

(3) 2X8 OVER W28

(3) 2X8 ABOVE W27

SEE TYP LOW ROOF FRAMING

FASTEN RAFTERS TO HIP BEAM W/ 4-160 TOE NAILS (TYP)

(3) 2X12 | (3) 2X12 | 5 1/4 X 11 1/4 LVL | (2) 2X12

2x8 @ 16" O.C. LOW ROOF RAFTERS (TYP)

CONT 2X8 SUB FACIA | CONT 2X8 SUB FACIA

2x8 @ 16" O.C. OUTRIGGERS (TYP)

(2) 2X10 HIP | (3) 2X12 | (3) 2X12 HDR W/ (2) 2X6 JACK STUDS PLUS (2) 2X6 KING STUDS AT BOTH ENDS

2X ON FLAT

(5) 2X6 STUB COL ABV HDR

(2) 2X8 | (2) 2X8 | (2) 2X10

5 1/4 X 11 7/8 LVL ROOF BEAM

2X12 RIDGE

(2) 2X10 VALLEY

BIRDSMOUTH RAFTERS OVER RIDGE BEAM (TYP)

5 1/4 X 11 7/8 | 2X12 RIDGE | 2X12 RIDGE | 7X 11 7/8 LVL DROPPED

RIDGE BEAM | RIDGE BEAM

(3) 2X8 HDR W/ (2) 2X6 JACK STUDS PLUS (2) 2X6 KING STUDS AT BOTH ENDS

SIMPSON LS30 FRAMING ANGLE (TYPICAL AT OUTRIGGERS)

(2) 2x8 @ 16" O.C. (8'-0") 1'-4"

5 1/4 X 11 7/8 LVL

CONT (4) 2X12 OR 3 1/2

SEE TYP LOW ROOF FRAMING

(4) 2x6 COL

CANTILEVERED BEAM 5 1/4 X 11 7/8 x 16'-0" LVL

(2) 2X10 HIP | 2X ON FLAT

5 1/4 X 11 7/8 LVL

2x8 @ 16" O.C. LOW ROOF RAFTE

1 SECTIO
SCALE: 1/2"

(4) 2X6 COL

(4) 2X6 STUB C ABV H

(3) 2X10 H (2) 2X6 JACK S PLUS (2) 2X6 STUDS AT

5 1/4 X 11 1