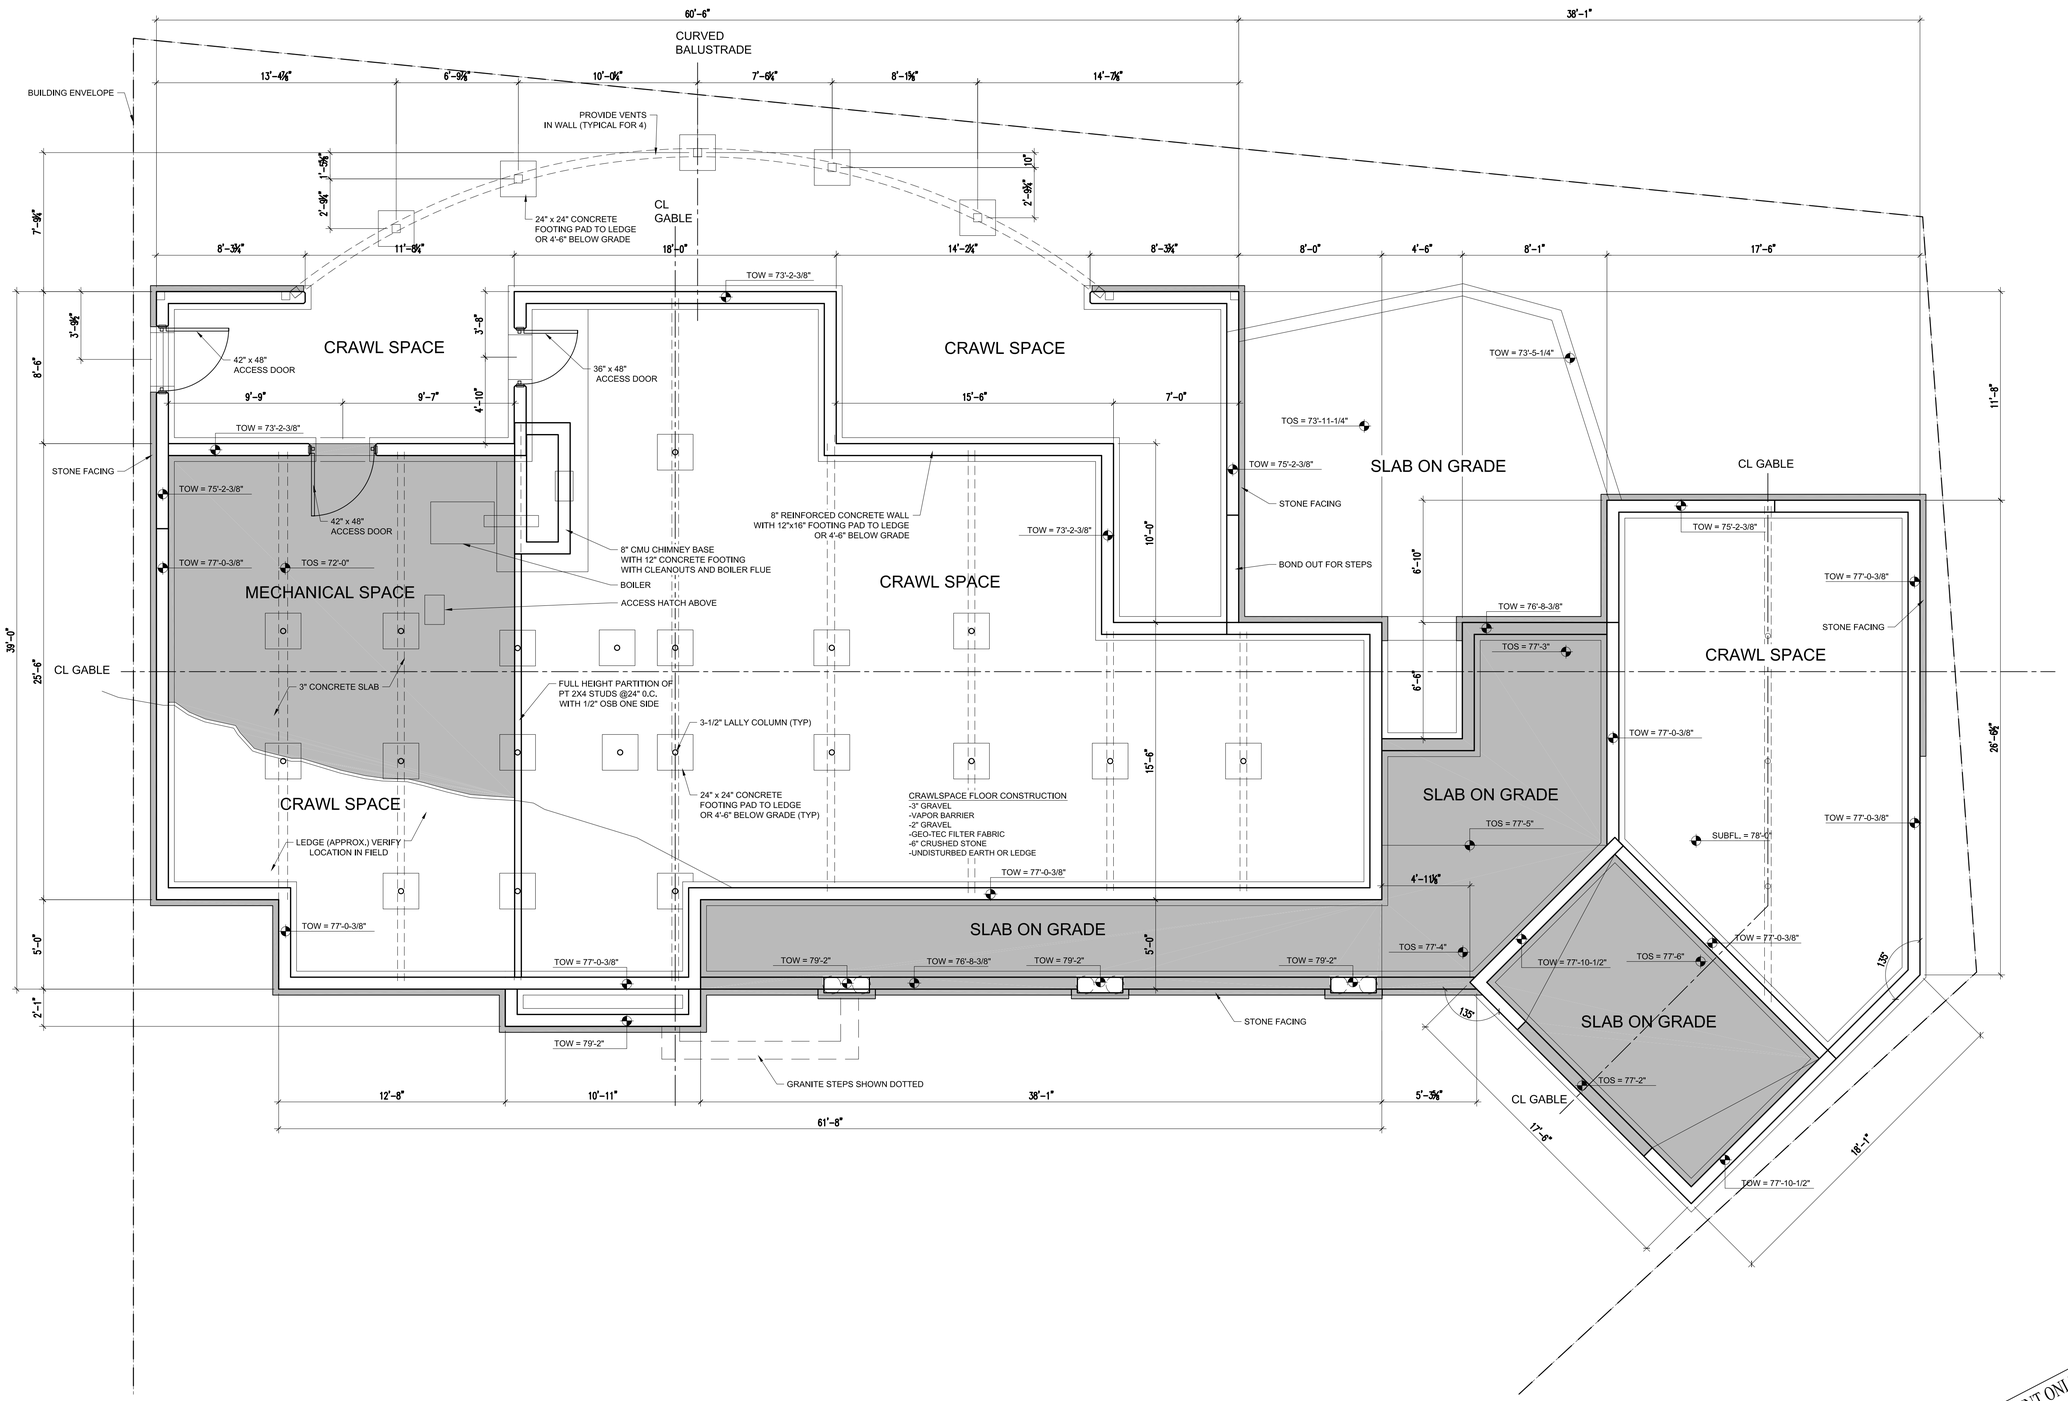

1 FOUNDATION
1/4" = 1'-0"

PROGRESS PRINT ONLY
Not for Construction

© 2000 TFH ARCHITECTS

PROPOSED HOUSE
for SUSAN & JOHN KINSEY
at LOT 69, GREAT DIAMOND ISLAND, MAINE

TFH ARCHITECTS
100 COMMERCIAL STREET
PORTLAND MAINE 04101
TELEPHONE 207 775 6141
ARCHITECTURE PLANNING

PROJECT NORTH
MAP REFERENCE

REVISIONS:

DATE:	September 3, 2004
PROJECT No.	0321
DRAWN BY:	RTL
CHECKED BY:	TST
SCALE:	AS NOTED

SHEET TITLE:

FOUNDATION PLAN

S 1.0

20
10
5
0