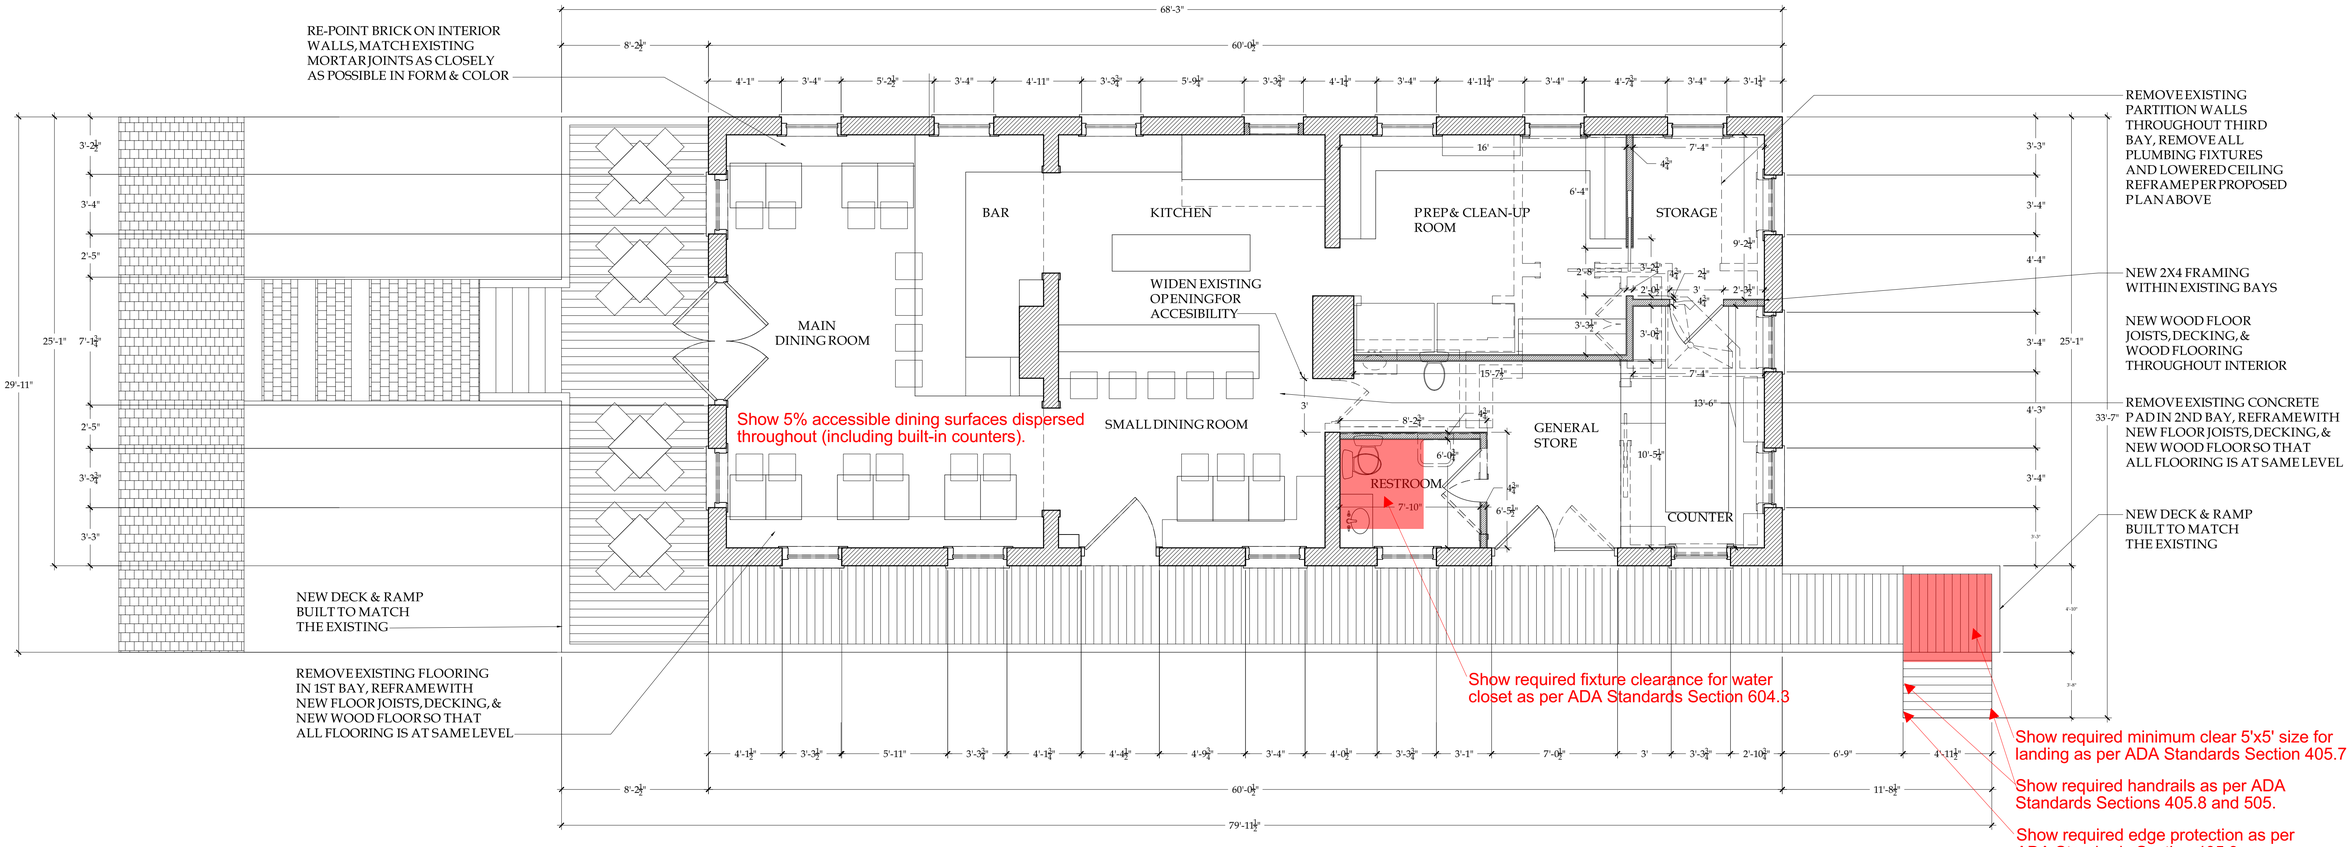

1 A-1.1 PROPOSED NEW PLAN

Scale: 1/4"=1'-0"

WALL KEY:

- EXISTING PARTITION WALLS
- DEMO WALLS
- NEW 2X4 FRAMING, STUDS 16" ON CENTER
  5/8" SHEETROCK OR SIMILARLY FIRERATED WALLBOARD

86 PONDFIELD ROAD WEST, BRONXVILLE, NEW YORK 10708

NASTASI VAIL DESIGN, LLC

REVISIONS

DATE	REMARKS

PRINTED

DATE	REMARKS

PROPOSED PLAN SECTION

© COPYRIGHT 2017
NASTASI VAIL DESIGN, LLC
THE DRAWINGS WORK IS THE PROPERTY OF THE NASTASI VAIL DESIGN AND MAY NOT BE REPRODUCED OR USED WITHOUT WRITTEN PERMISSION.

MRS. ALEXANDRA WIGHT

GENERAL STORE, GREAT DIAMOND ISLAND
PORTLAND, MAINE 1231

DATE 8/8/17

SCALE AS NOTED

SHEET NO. A1.1