1 SK3 EXISTING WEST ELEVATION

Scale: 1/4"=1'-0"

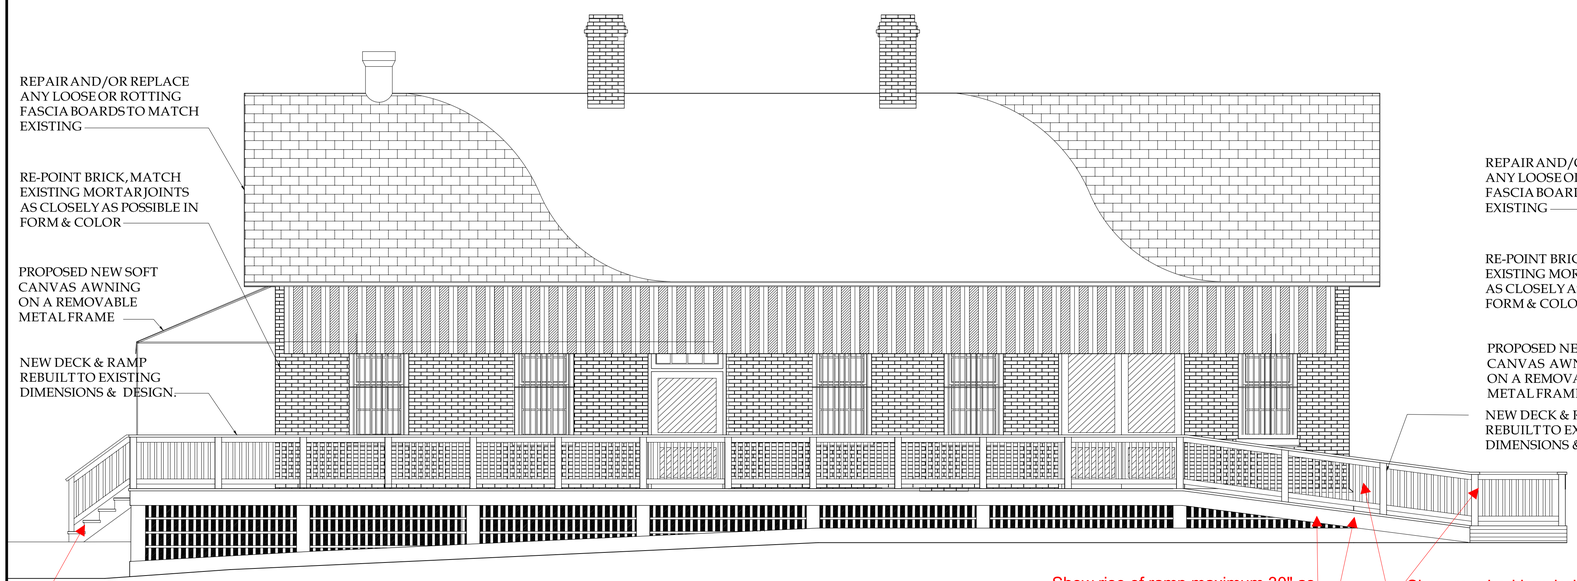

2 SK3 WEST ELEVATION WITH AWNING

Scale: 1/4"=1'-0"

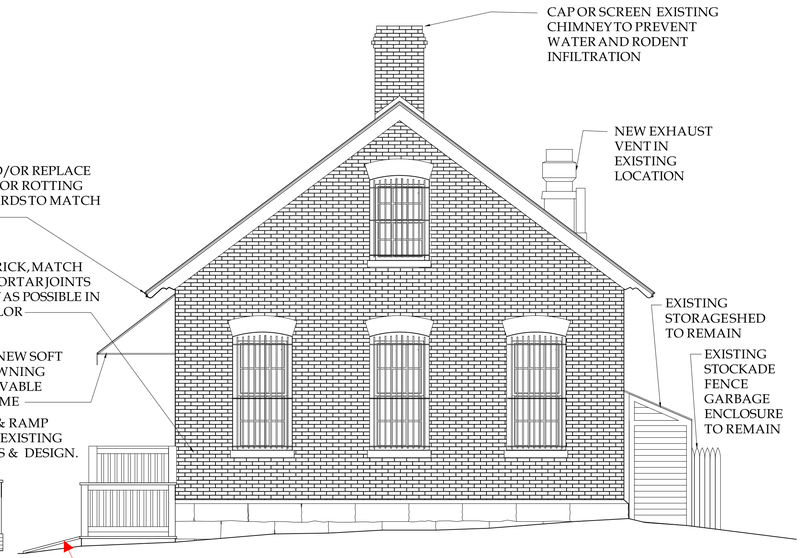

3 SK3 SOUTH ELEVATION

Scale: 1/4"=1'-0"

86 PONDFIELD ROAD WEST, BRONXVILLE, NEW YORK 10708

The drawings contained in these documents are prepared as a work, very well described of components or conditions on-course, for the completed project. The Contractor is responsible for the means and methods of construction, including the Maximum Price (GMP) for construction, acknowledges the incomplete nature of the design documents and has included in the GMP all costs necessary to complete the design of the project. The Contractor is responsible for all the coordination between the various components of the design documents and for the complete and working systems. Any features indicated in one discipline's drawings but not in the other shall be included in the GMP. The Contractor is responsible for all essential key information in these documents, be it intuited or noted, the designer reserves the right to reject any work that does not conform to the intent of the design documents and shall be responsible for the cost of any repairs, alterations, and/or demolition resulting from such rejection.

REVISIONS

DATE	REMARKS

PRINTED

DATE	REMARKS

EXISTING ELEVATIONS & ELEVATION SHOWING PROPOSED AWNING

© COPYRIGHT 2017 NASTASI VAIL DESIGN, LLC THIS DRAWING IS THE PROPERTY OF THE NASTASI VAIL DESIGN, LLC AND MAY NOT BE REPRODUCED OR USED WITHOUT WRITTEN PERMISSION.

MRS. ALEXANDRA WIGHT

GENERAL STORE, GREAT DIAMOND ISLAND
PORTLAND, MAINE 1231

DATE 8/8/17

SCALE AS NOTED

SHEET NO. A2.1

NASTASI VAIL DESIGN, LLC