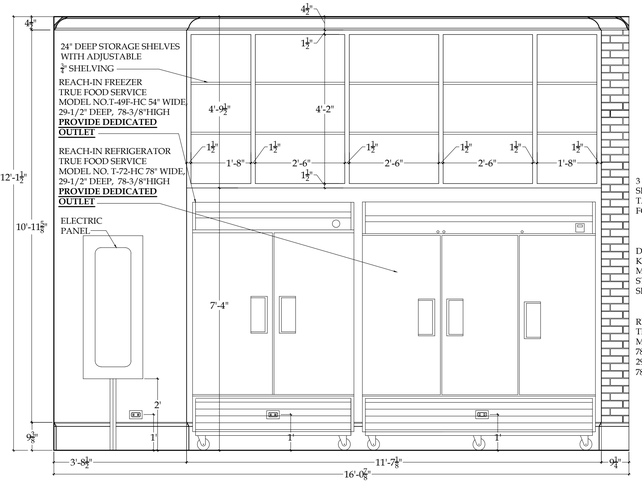

1 I-1.9 DISH ROOM: EAST ELEVATION

Scale: 1/2"=1'-0"

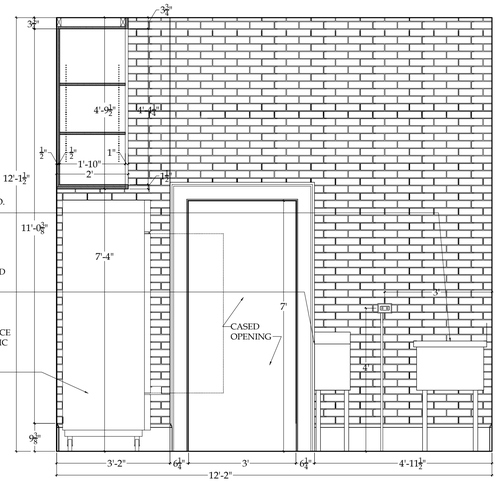

2 I-1.9 DISH ROOM: SOUTH ELEVATION

Scale: 1/2"=1'-0"

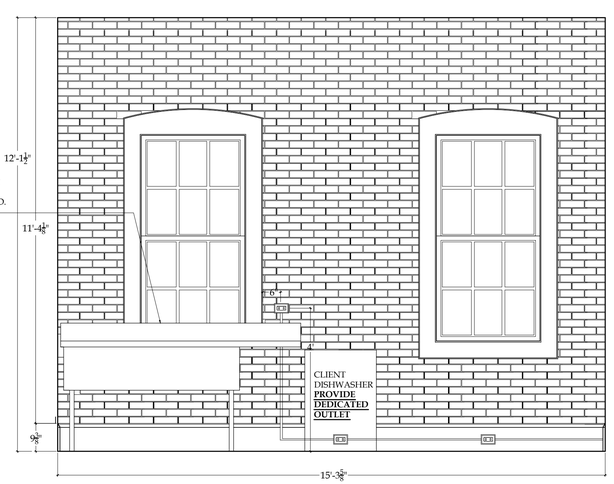

3 I-1.9 DISH ROOM: WEST ELEVATION

Scale: 1/2"=1'-0"

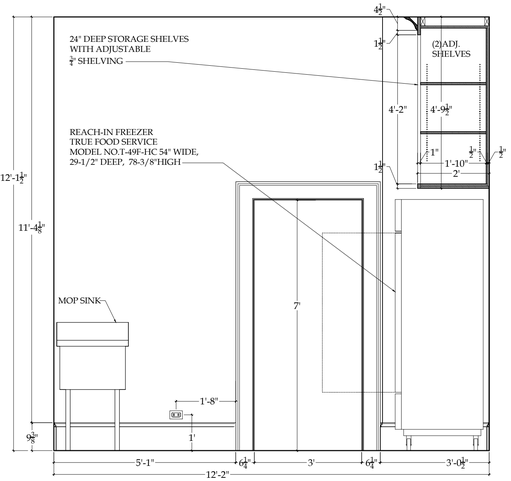

4 I-1.9 DISH ROOM: NORTH ELEVATION

Scale: 1/2"=1'-0"

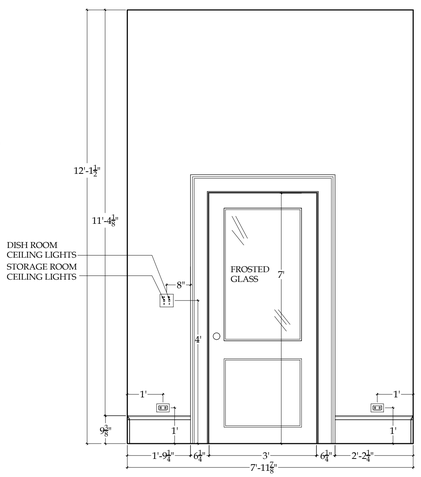

5 I-1.9 STORAGE ROOM: EAST ELEVATION

Scale:1/2"=1'-0"

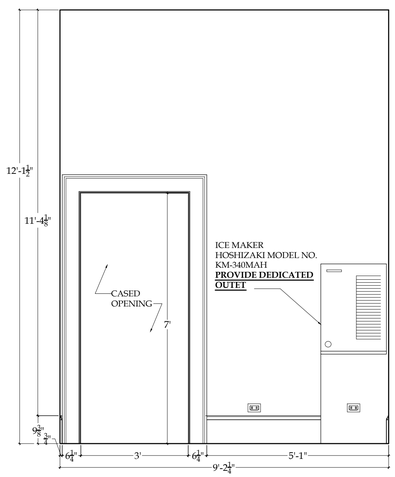

6 I-1.9 STORAGE ROOM: SOUTH ELEVATION

Scale: 1/2"=1'-0"

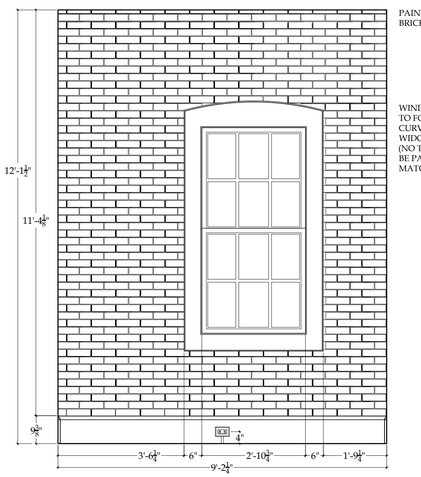

7 I-1.9 STORAGE ROOM: WEST ELEVATION

Scale: 1/2"=1'-0"

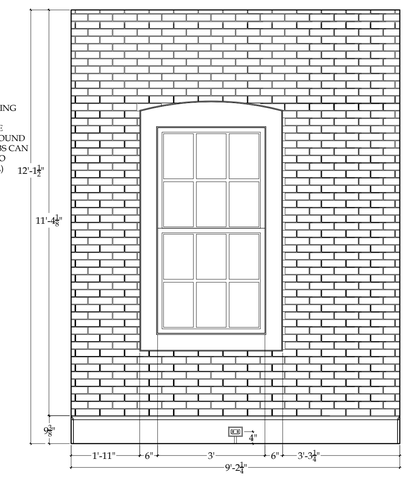

8 I-1.9 STORAGE ROOM: NORTH ELEVATION

Scale: 1/2"=1'-0"

ALL DIMENSIONS MUST BE VERIFIED IN THE FIELD PRIOR TO CONSTRUCTION

86 PONDFIELD ROAD WEST, BRONXVILLE, NEW YORK 10708

The drawings contained in these documents is prepared to come and, as such, may not describe all components or conditions necessary for the completed project. The Contractor, upon execution of the Agreement between Owner and Contractor (AIA Document A107-2007) for construction, acknowledges the incomplete nature of the documents and agrees to be responsible for all construction means, methods, techniques, sequences and procedures necessary for the proper execution and completion of the work. It provides, but not limited to, the following: The Contractor is responsible for providing complete and working systems. Any feature indicated in one drawing is assumed to be included in all drawings. Any feature mentioned in the specifications is assumed to be required by the drawings. If the Contractor requires additional information to prepare shop drawings, he is instructed to notify the designer in writing sufficiently in advance of the need for such information so as not to delay any of the following conditions.

REVISIONS

DATE	REMARKS

GLENN LORING HARMON, JR. No. 3057 STATE OF MAINE REGISTERED ARCHITECT

NASTASI VAIL DESIGN, LLC

255 DIAMOND AVENUE
DISH ROOM & STORAGE ROOM
INTERIOR ELEVATIONS

© COPYRIGHT 2017
NASTASI VAIL DESIGN, LLC
ALL DRAWINGS ARE THE PROPERTY OF THE NASTASI VAIL DESIGN AND MAY NOT BE REPRODUCED OR USED WITHOUT WRITTEN PERMISSION.

MRS. ALEXANDRA WIGHT
255 DIAMOND AVENUE
PORTLAND, MAINE 04109

DATE 3/19/18

SCALE 1/2"=1'-0"

SHEET NO. I1.9