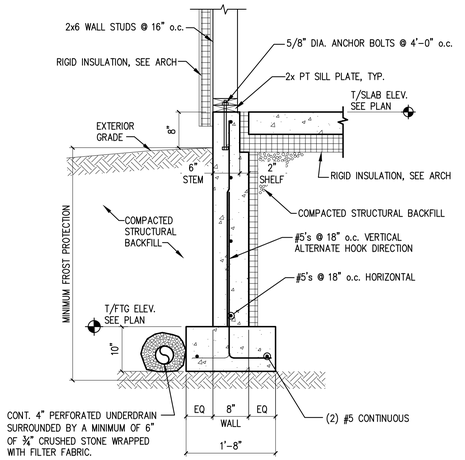

1 SECTION

3/4" = 1'-0"

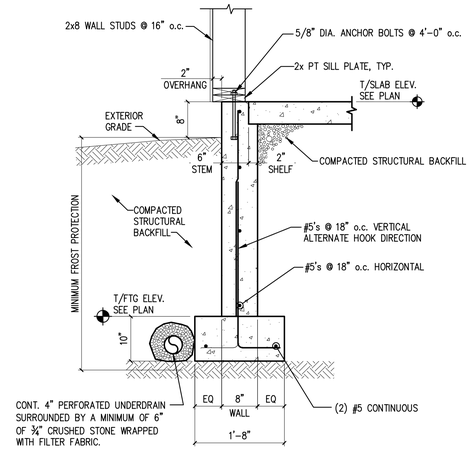

2 SECTION

3/4" = 1'-0"

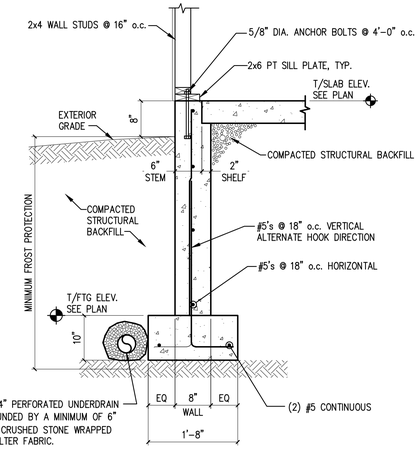

3 SECTION

3/4" = 1'-0"

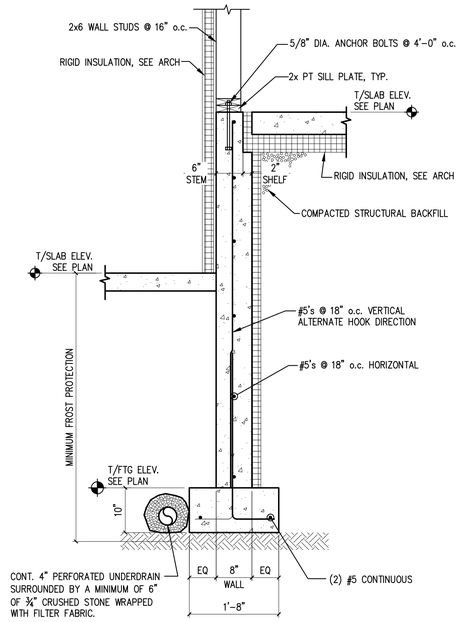

4 SECTION

3/4" = 1'-0"

5 SECTION

3/4" = 1'-0"

6 SECTION

1" = 1'-0"

7 UNREINFORCED SONOTUBE DETAIL

1" = 1'-0"

PRINTED: Sep 29, 2015

CASCO BAY ENGINEERING
424 Fore Street
Portland, ME 04101
Phone 207.842.2800
Fax 207.842.2828
www.cascobayengineering.com

CLIENT:
KAPLAN THOMPSON ARCHITECTS
424 FORE STREET
PORTLAND, ME 04101

STATE OF MAINE · ANTHONY DUMAIS No. 12851 · REGISTERED PROFESSIONAL ENGINEER

LAPIERRE ADDITION
56 WEYMOUTH WAY
GREAT DIAMOND ISLAND, MAINE
RESIDENTIAL ADDITION

ISSUED

No.	DESCRIPTION	DR. BY	CKD. BY	DATE
0	ISSUED FOR PERMIT	TD	TD	10-1-15

SHEET TITLE:
CONCRETE DETAILS

DESIGNED:	TD
DRAWN:	TD
DATE:	8-11-15
PROJECT NUMBER:	15-132

S2.2