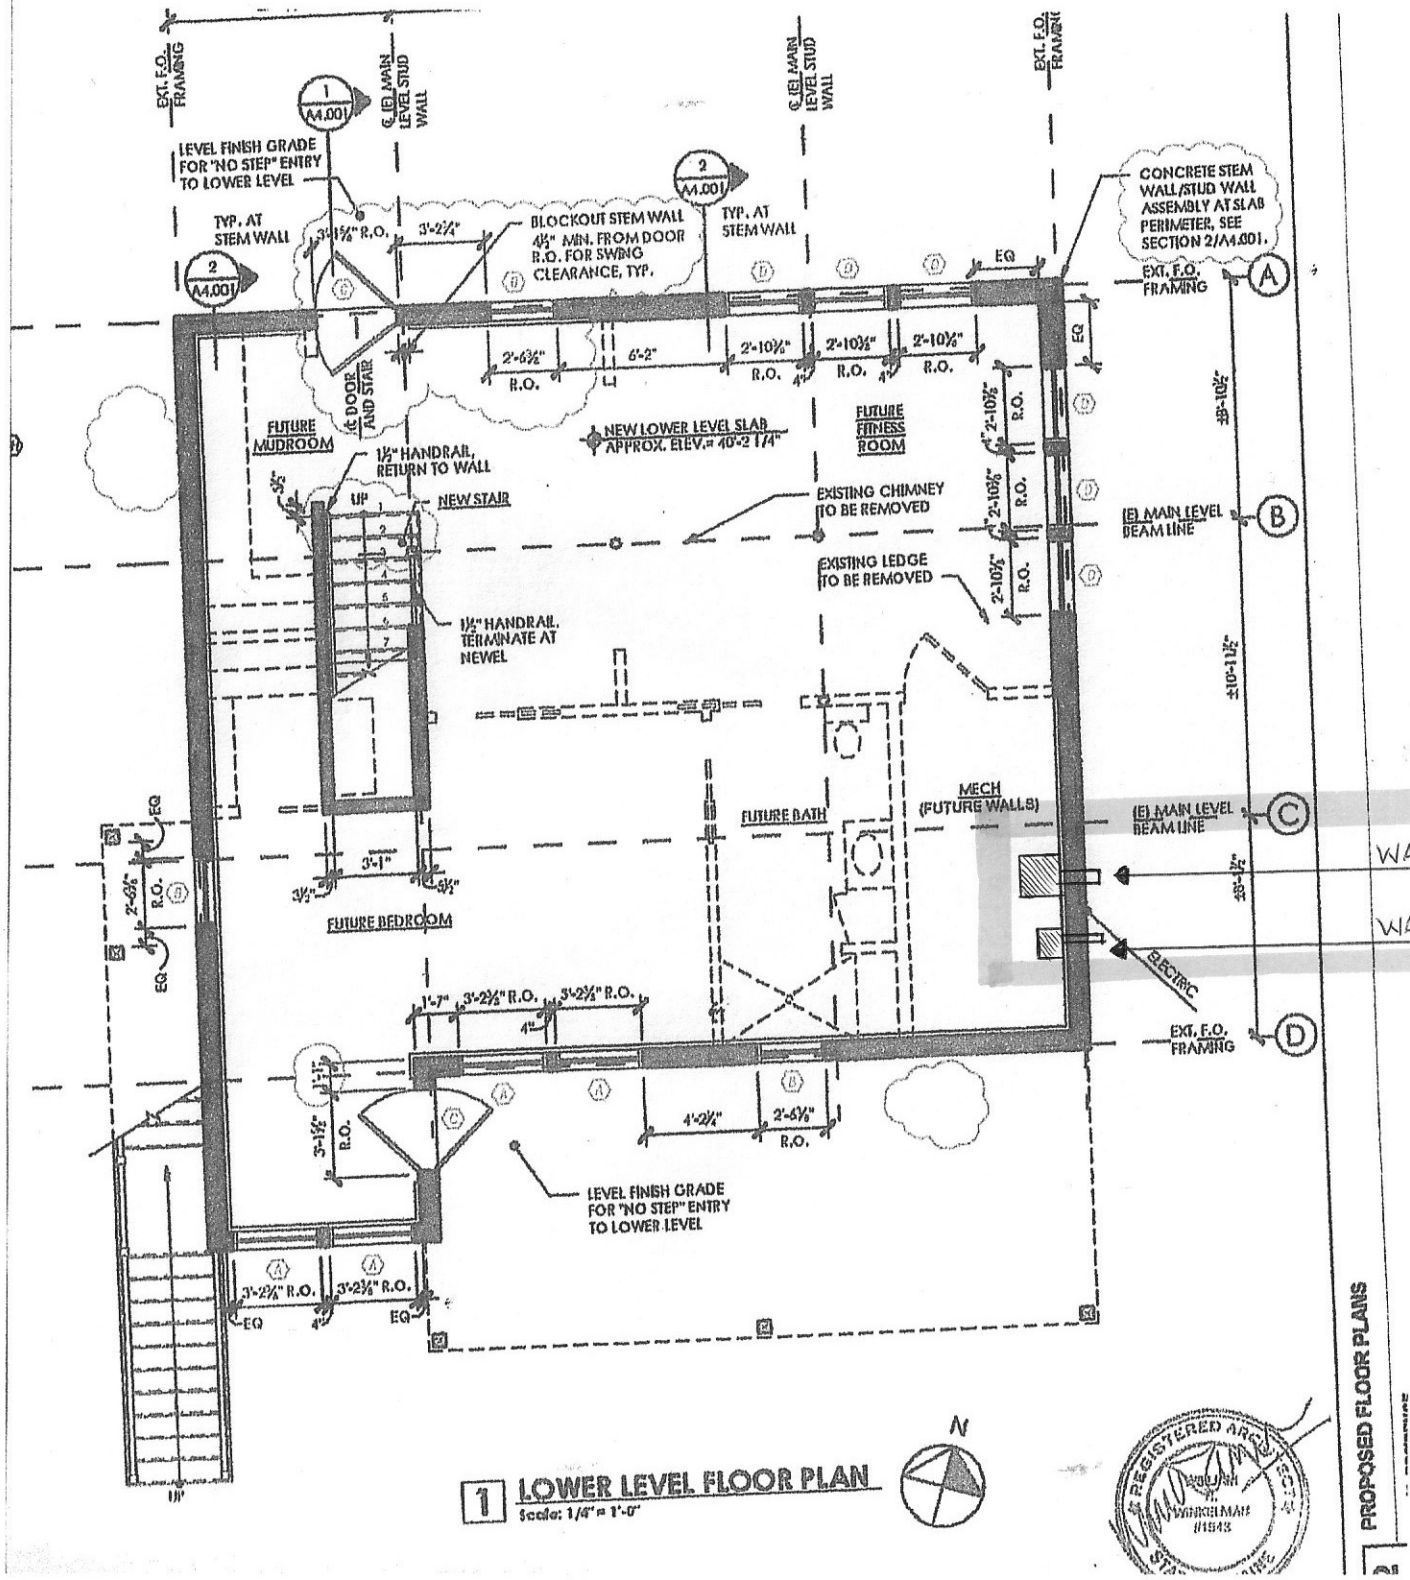

1 LOWER LEVEL FLOOR PLAN
Scale: 1/4" = 1'-0"

PROPOSED FLOOR PLANS