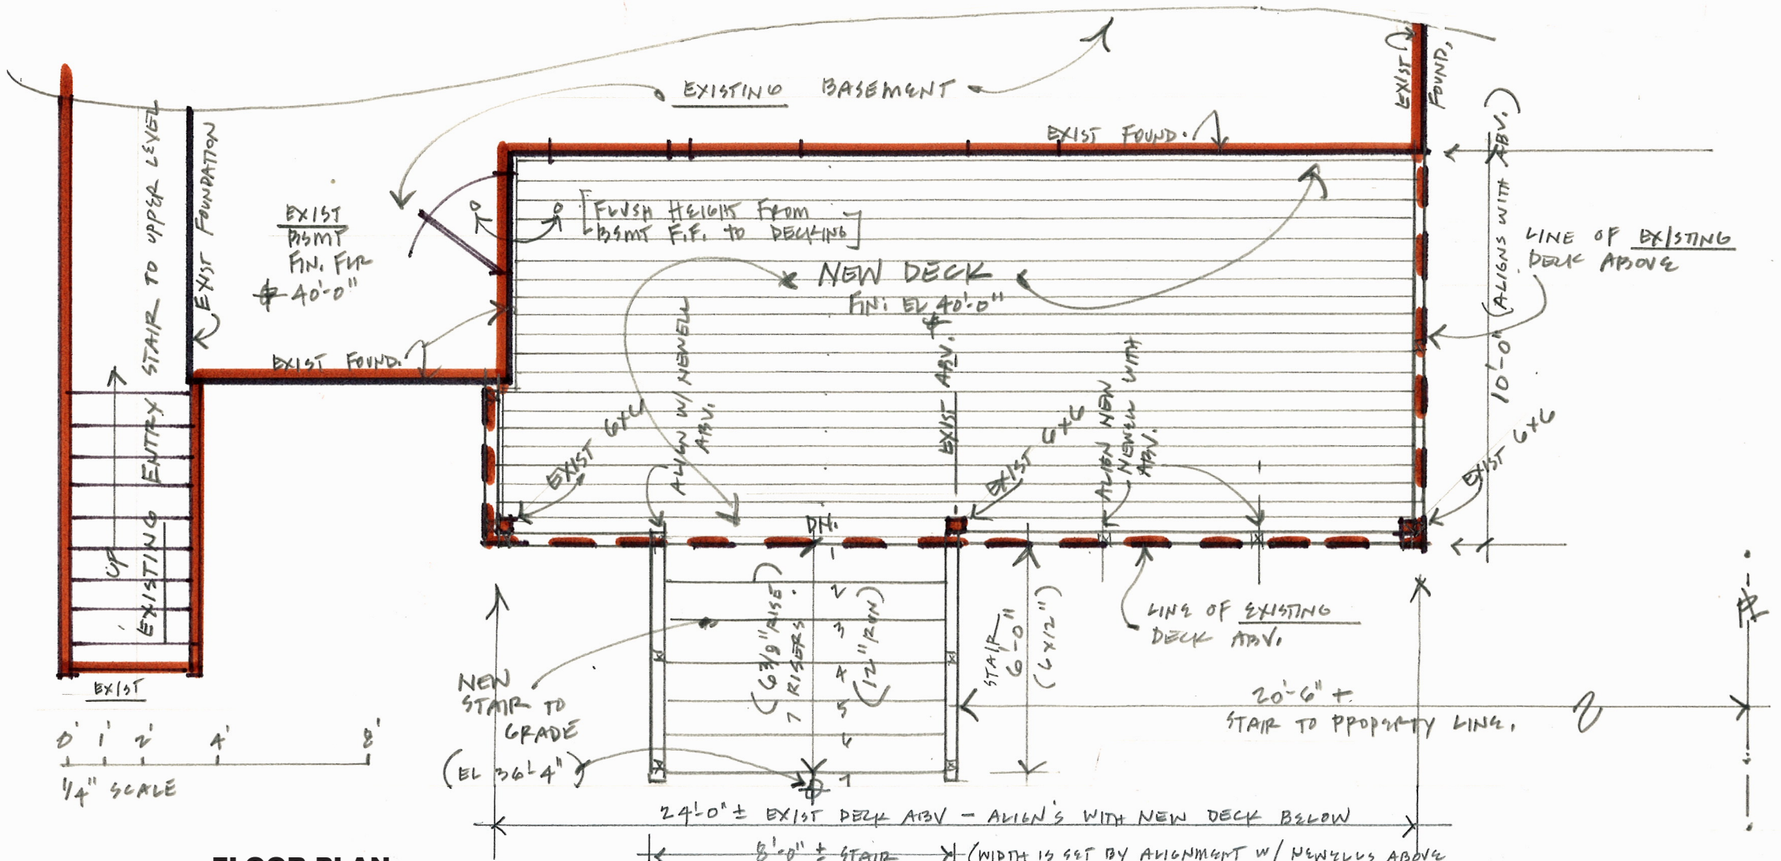

FLOOR PLAN

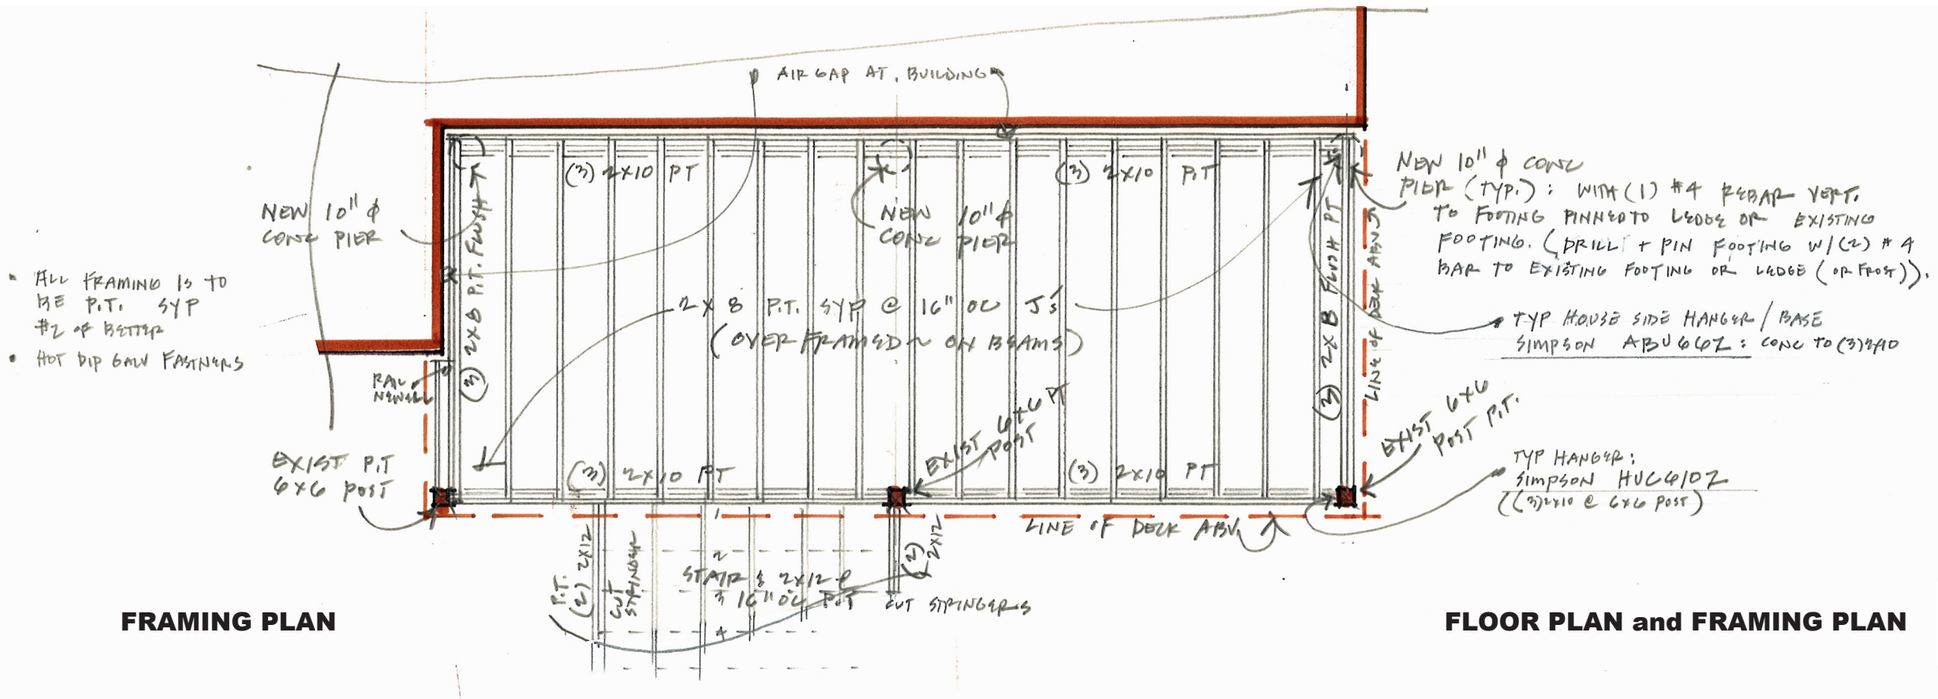

- ALL FRAMING IS TO BE P.T. SYP #2 OR BETTER
- HOT DIP GALV FASTNERS

FRAMING PLAN

FLOOR PLAN and FRAMING PLAN

A1.001

ECKEL RESIDENCE | Deck Addition - 40 Seashore Ave, Peaks Island, ME - 27 July 2015 | **WINKELMAN ARCHITECTURE**