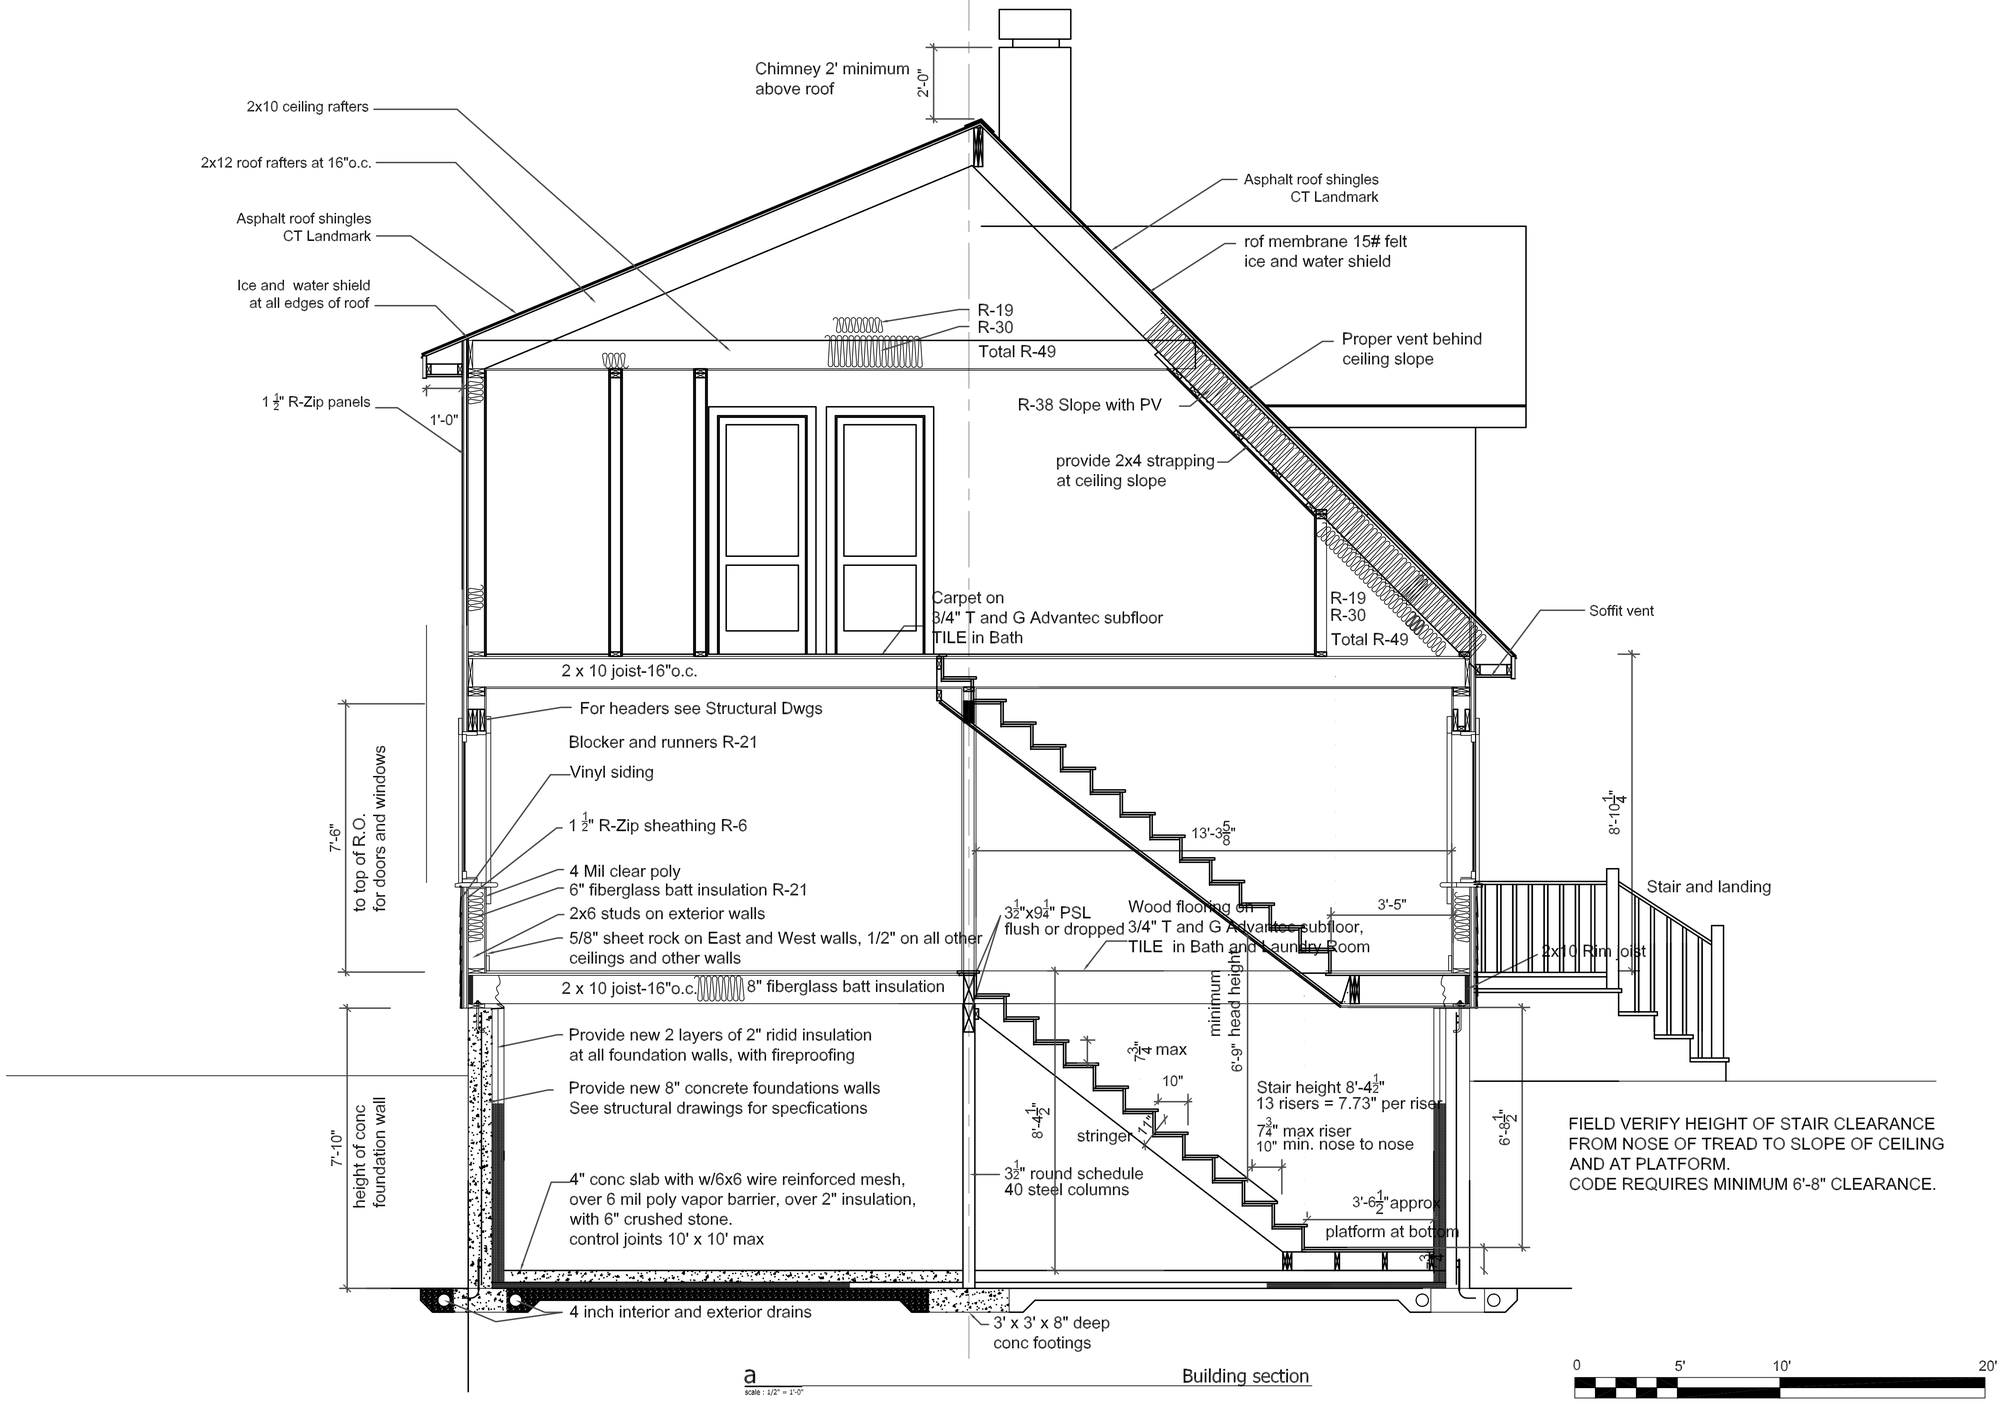

a
scale : 1/2" = 1'-0"
Building section

ROSE / KERSHAW RESIDENCE

60 CENTENNIAL STREET
PEAKS ISLAND, ME 04108

clientS

JAMES W. GREENWELL, AIA, PLLC
A R C H I T E C T

130 ISLAND AVENUE
PEAKS ISLAND, ME 04108

VOICE 20-766-2509
CELL 202-607-8976

professional seal

LICENSED ARCHITECT
JAMES W. GREENWELL
8390
STATE OF MAINE

consultants

ISSUE	DATE
PERMITS	10.17.2014

DATE: 10.17.2014
SCALE: 1/2" = 1'-0"

building section

A.4