BUILDING A
2ND FLOOR
UNIT 1

BUILDING A
1ST FLOOR
UNIT 2

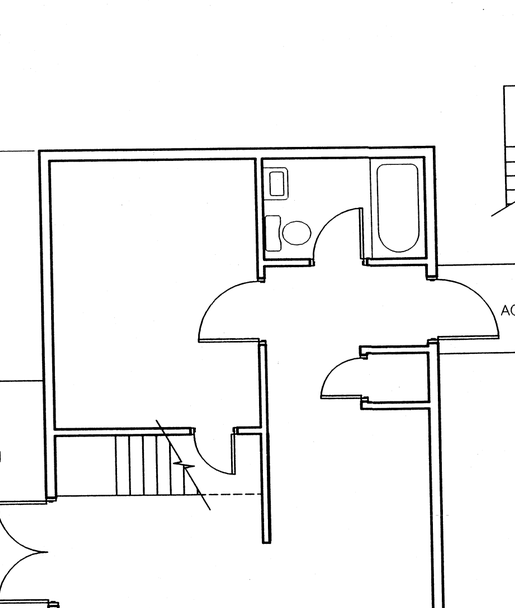

BUILDING A
LOFT
UNIT 1

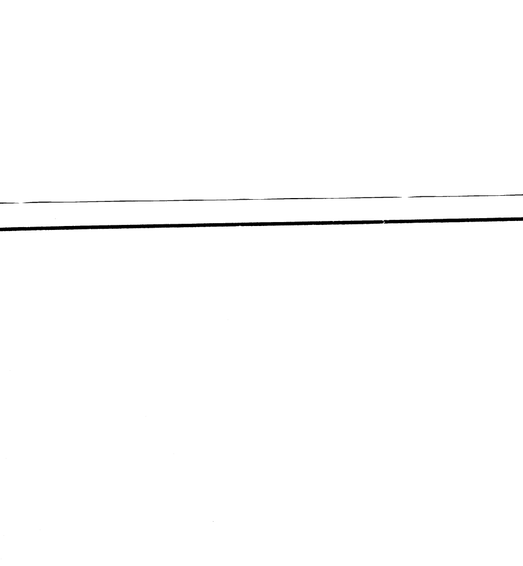

BUILDING A
SECTION
UNITS 1 AND 2

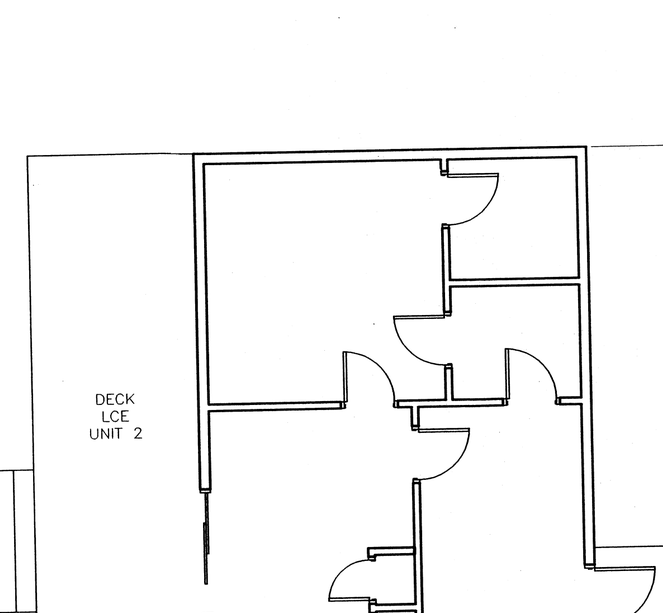

BUILDING A
BASEMENT

EMBOSSED SEAL
(PLAN NOT VALID WITHOUT)

INK SEAL

COPYRIGHT 2004 NORTHEASTERN LAND SURVEYING ALL RIGHTS RESERVED

NORTHEASTERN LAND SURVEYING
16 COLLEGE AVENUE
GORHAM, MAINE 04038

NOTE:

THIS DRAWING IS PROVIDED FOR INFORMATIONAL PURPOSES ONLY. IF USED FOR CONSTRUCTION, THE CONTRACTOR ASSUMES ALL RESPONSIBILITY FOR LOCAL CODE COMPLIANCE.
ALL DRAWINGS, PLANS, SKETCHES ETC. ARE PROVIDED TO OUR CLIENTS BASED UPON INFORMATION PROVIDED BY THE CLIENT AND DRAWN IN ACCORDANCE WITH COMMON BUILDING PRACTICES AND LOCAL CODES. NONE OF THE EMPLOYEES OF FMC CADD DRAFTING SERVICES, INC ARE REGISTERED ARCHITECTS, ENGINEERS OR LAND SURVEYORS. ALL DIMENSIONS AND SPECIFICATIONS SHOULD BE VERIFIED BY CLIENT AND/OR CONTRACTOR BEFORE ACTUAL CONSTRUCTION BEGINS. IF DIMENSIONS AND SPECIFICATIONS ARE NOT VERIFIED BY CLIENT AND/OR CONTRACTOR BEFORE ACTUAL CONSTRUCTION BEGINS FMC CADD DRAFTING SERVICES, INC. WILL BE HELD HARMLESS. FMC CADD DRAFTING SERVICES, INC. ASSUMES NO LIABILITY FOR CHANGES AND/OR REVISIONS MADE TO PLANS BY CLIENT AND/OR CONTRACTOR.

CONDOMINIUM NOTES:

1. TOTAL INTERIOR SQUARE FOOTAGE OF UNIT 1 = 928 SQ. FT. (NOT INCL. BASEMENT LCE)
2. TOTAL INTERIOR SQUARE FOOTAGE OF UNIT 2 = 464 SQ. FT. (NOT INCL. BASEMENT LCE)
3. TOTAL INTERIOR SQUARE FOOTAGE OF UNIT 3 = 1193 SQ. FT.
4. TOTAL INTERIOR SQUARE FOOTAGE OF UNIT 4 = 926 SQ. FT.
5. LCE = LIMITED COMMON ELEMENT
6. INTERIOR HORIZONTAL DIMENSIONS ARE FROM FACE OF FINISHED WALL TO FACE OF FINISHED WALL
7. INTERIOR VERTICAL DIMENSIONS ARE FROM FACE OF FINISHED FLOOR TO FACE OF FINISHED CEILING

PROPERTY OF

FMC CADD Engineering Resource Center
75 Bishop St.
Portland, Maine 04103
207-878-8511 Fax 207-878-8515
E-Mail repo@fmccadd.com

SEAVIEW CONDOMINIUM

14 WELCH STREET AND 56 ISLAND AVENUE
PEAKS ISLAND, PORTLAND, MAINE 04108
for KIRK GOODHUE

REVS:
CODE: 1999
TOWN: PORTLAND
DATE: 21 APR 04
SCALE: 3/16" = 1'-0"
DRAWN: TJF/PS
TITLE: BUILDING A UNIT 1 AND UNIT 2
FILE: 04-0121
SHEET: 2 of