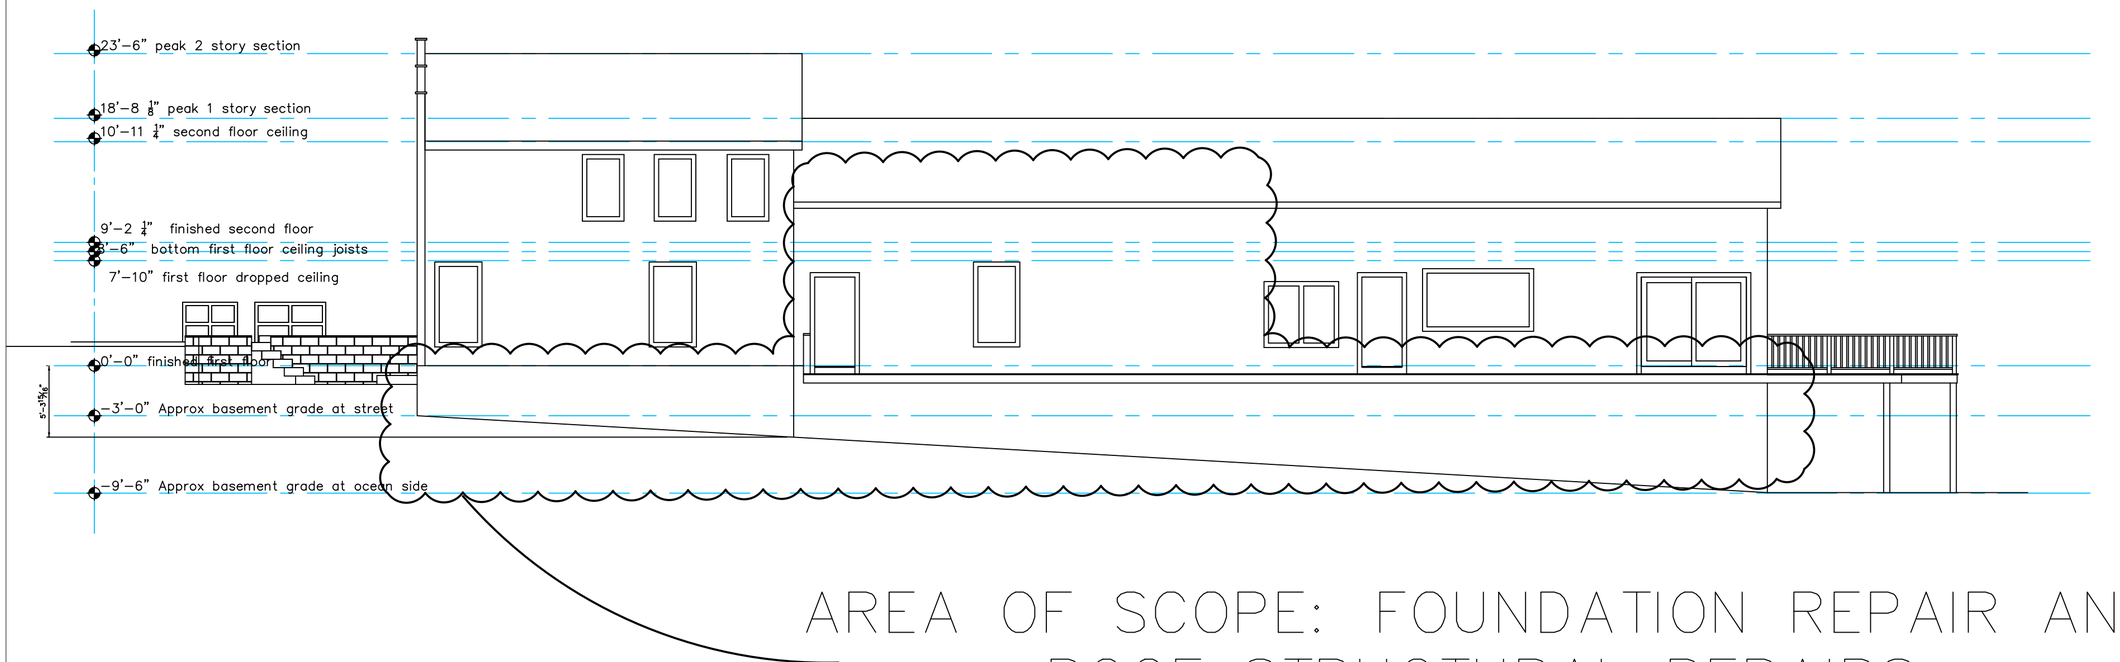

AREA OF SCOPE: FOUNDATION REPAIR AND ROOF STRUCTURAL REPAIRS

A Existing North Elevation
scale $\frac{1}{8}'' = 1''$

Ten Pin LLC
9 Adams St
Peaks Island, ME 04108
207-653-1392
heather@tjwhome.com

DATE	NOTES
REVISED	3-20-2017 HT

1/8" = 1'

PROJECT
2 Island Ave.
Peaks Island, ME

STATE OF MAINE
ANDREW M. JACKSON
No. 13082
LICENSED PROFESSIONAL ENGINEER

A6

Existing North Elevation