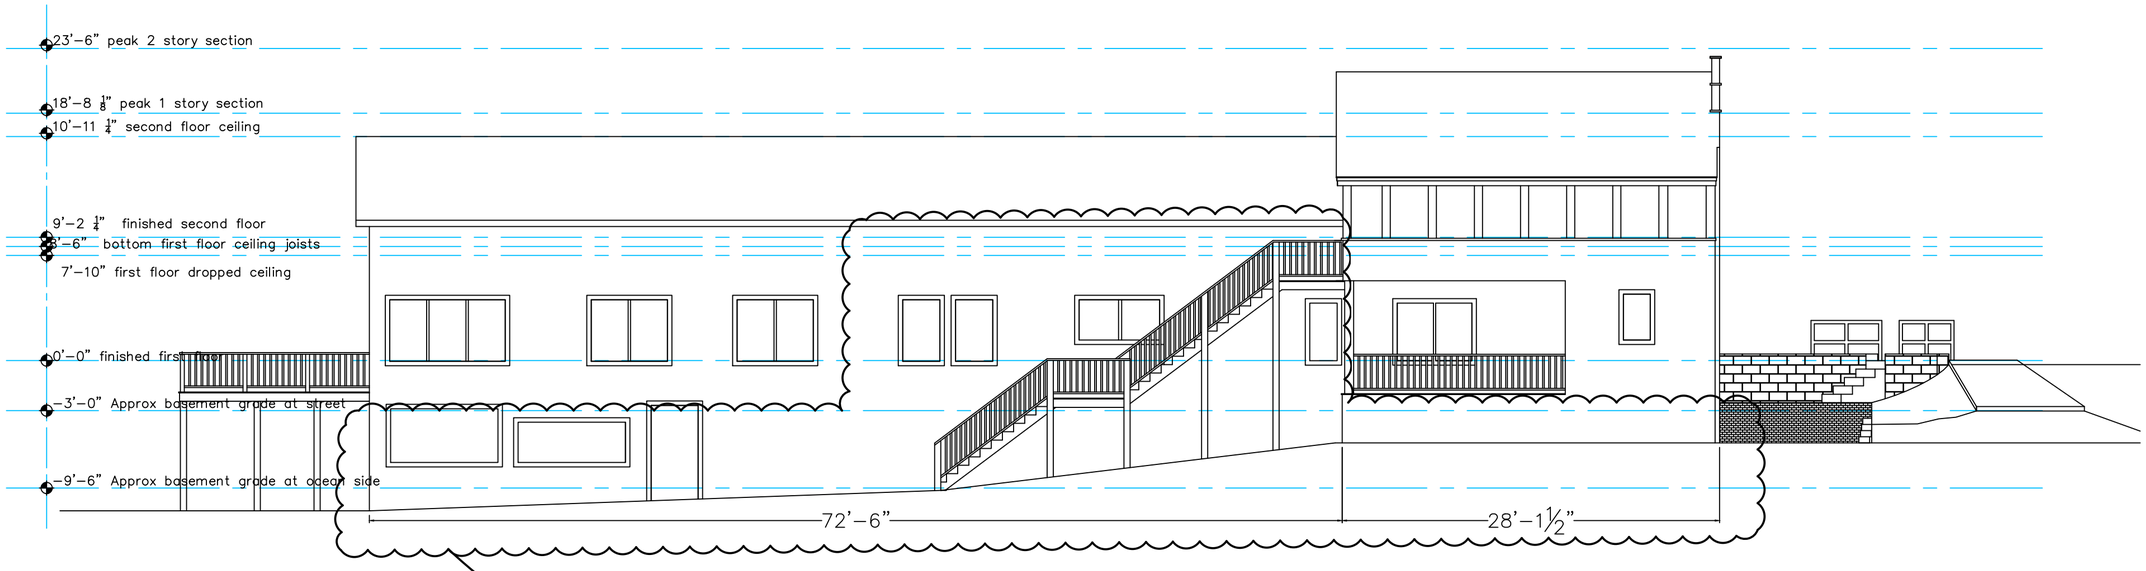

AREA OF SCOPE: FOUNDATION REPAIR AND ROOF STRUCTURAL REPAIRS

A Existing South Elevation
scale 1/8"=1"

Ten Pin LLC
9 Adams St
Peaks Island, ME 04108
207-653-1392
heather@tjwhome.com

NOTES
3-20-2017 HT

DATE
REVISED

1/8"=1'

PROJECT
2 Island Ave.
Peaks Island, ME

STATE OF MAINE
ANDREW M. JACKSON
No. 13082
LICENSED
PROFESSIONAL ENGINEER

A7

Existing South Elevation