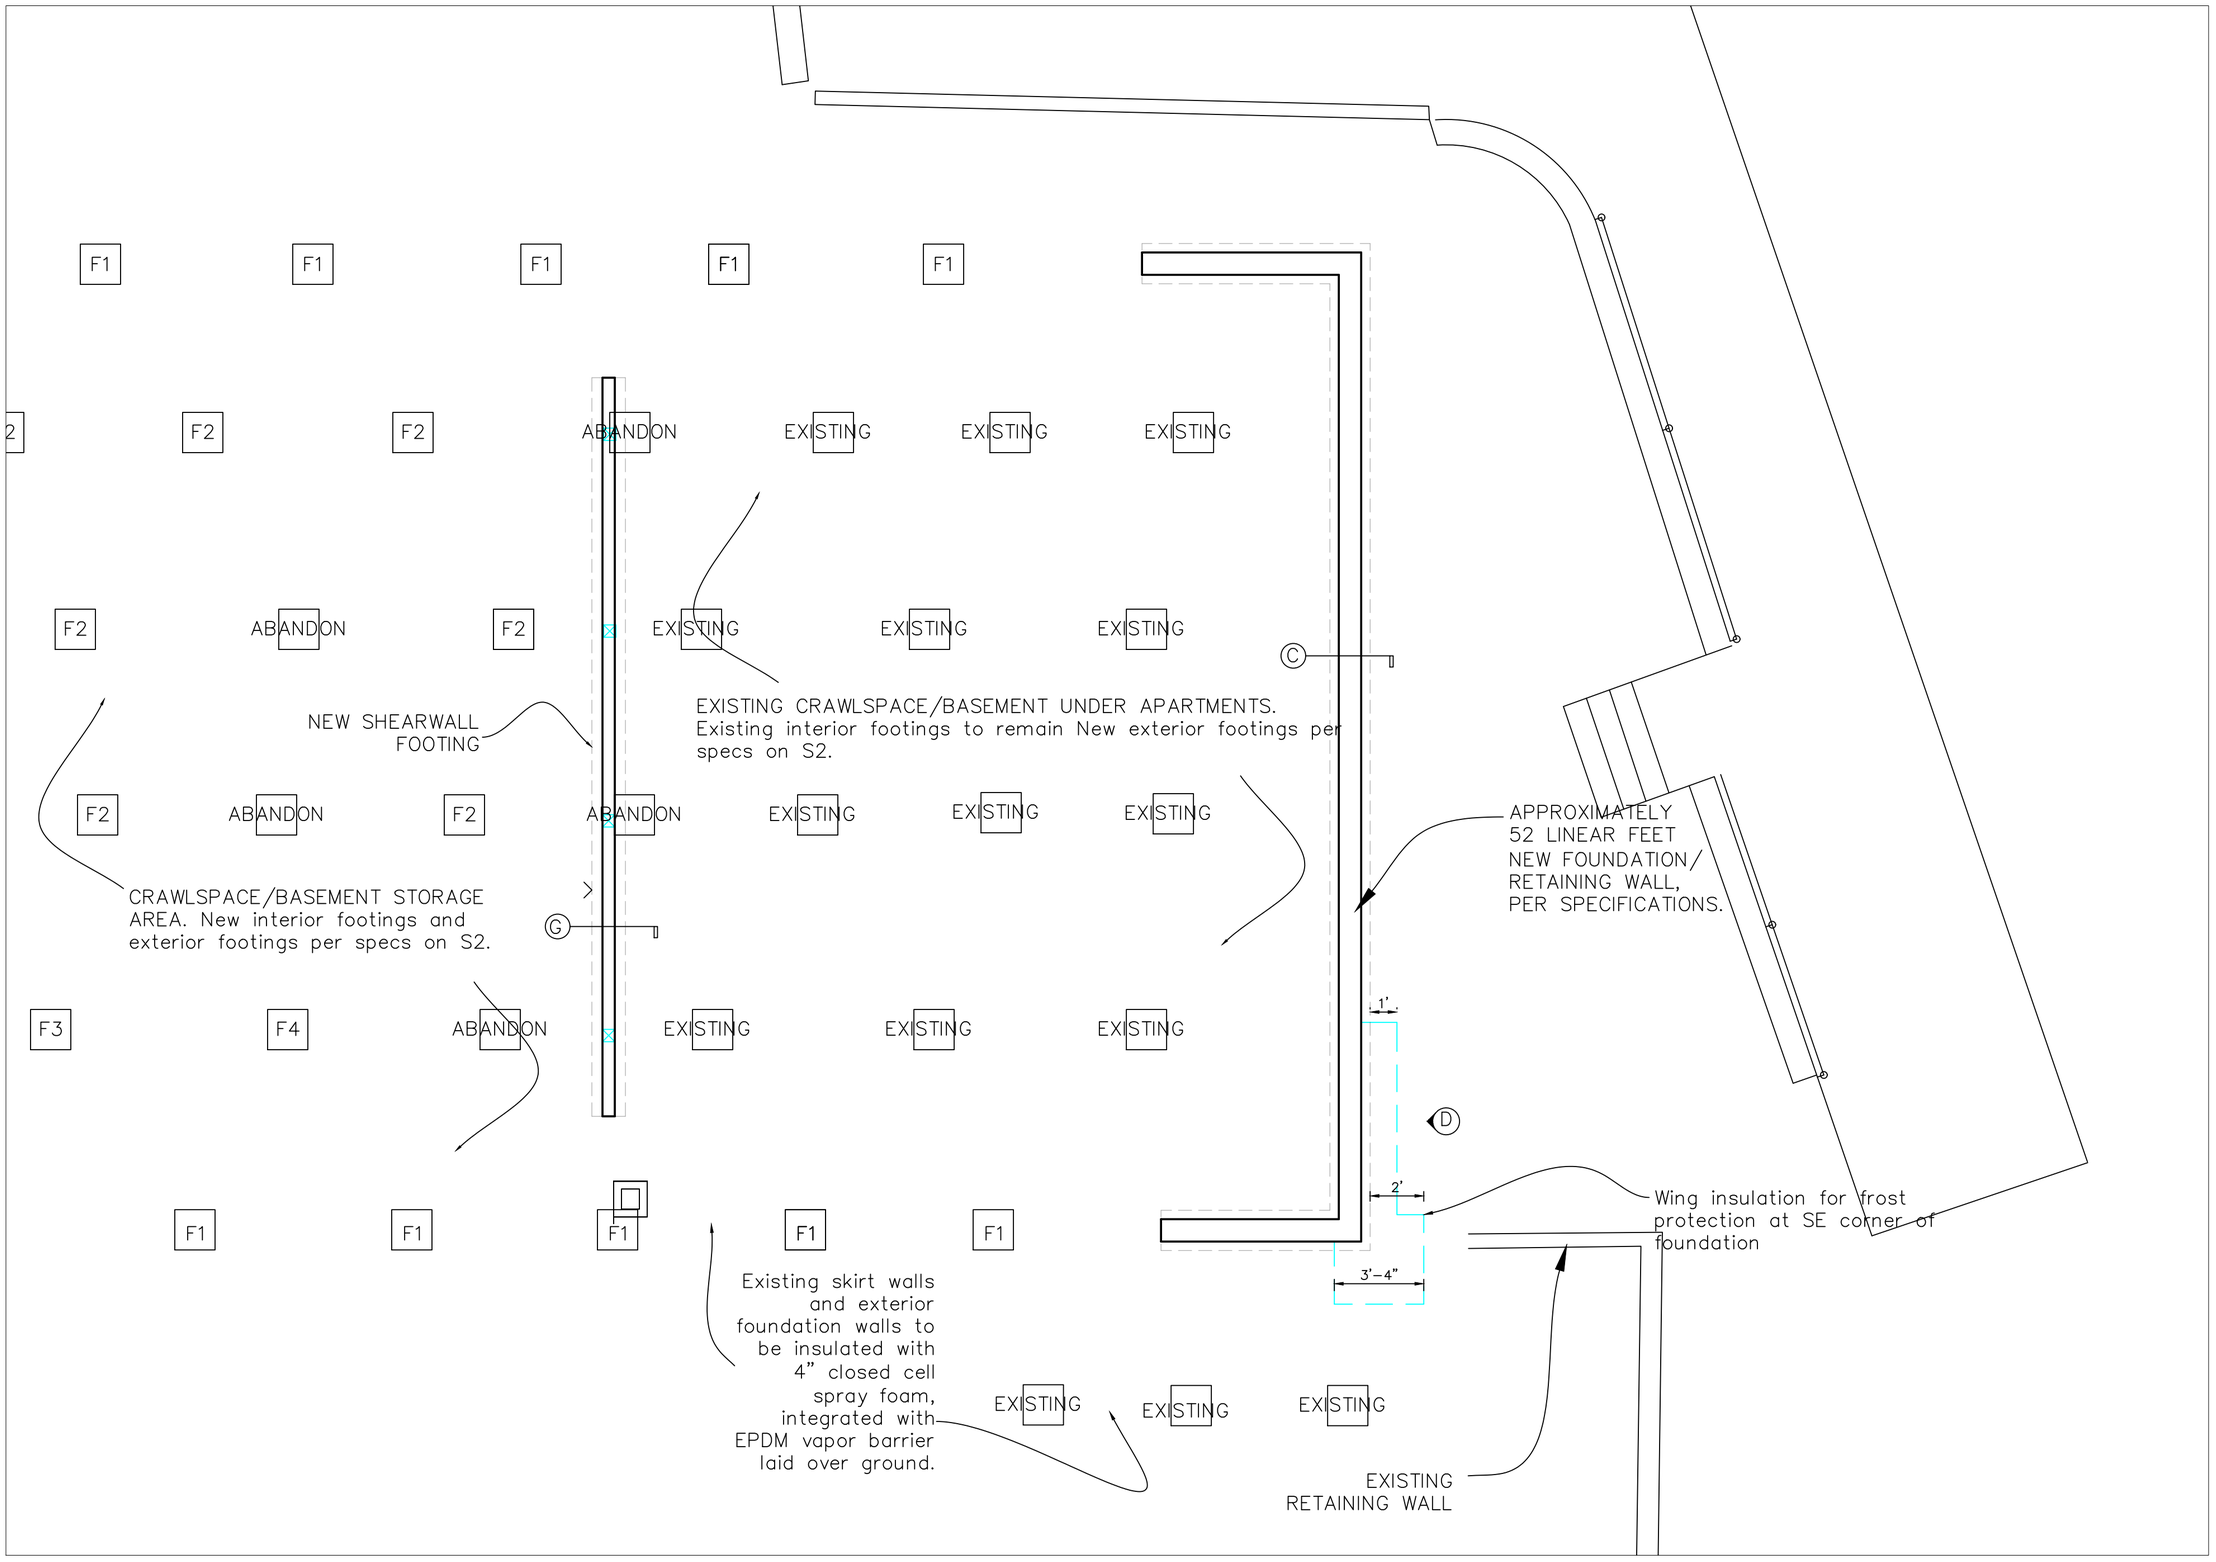

A Proposed East Foundation
scale 1/4"=1"

Ten Pin LLC
9 Adams St
Peaks Island, ME 04108
207-653-1392
heather@tjwhome.com

DATE	REVISED	NOTES
		3-20-2017 HT

1/4"=1'

PROJECT
2 Island Ave.
Peaks Island, ME

STATE OF MAINE
ANDREW M. JACKSON
No. 13082
LICENSED
PROFESSIONAL ENGINEER

S1

Proposed East Foundation