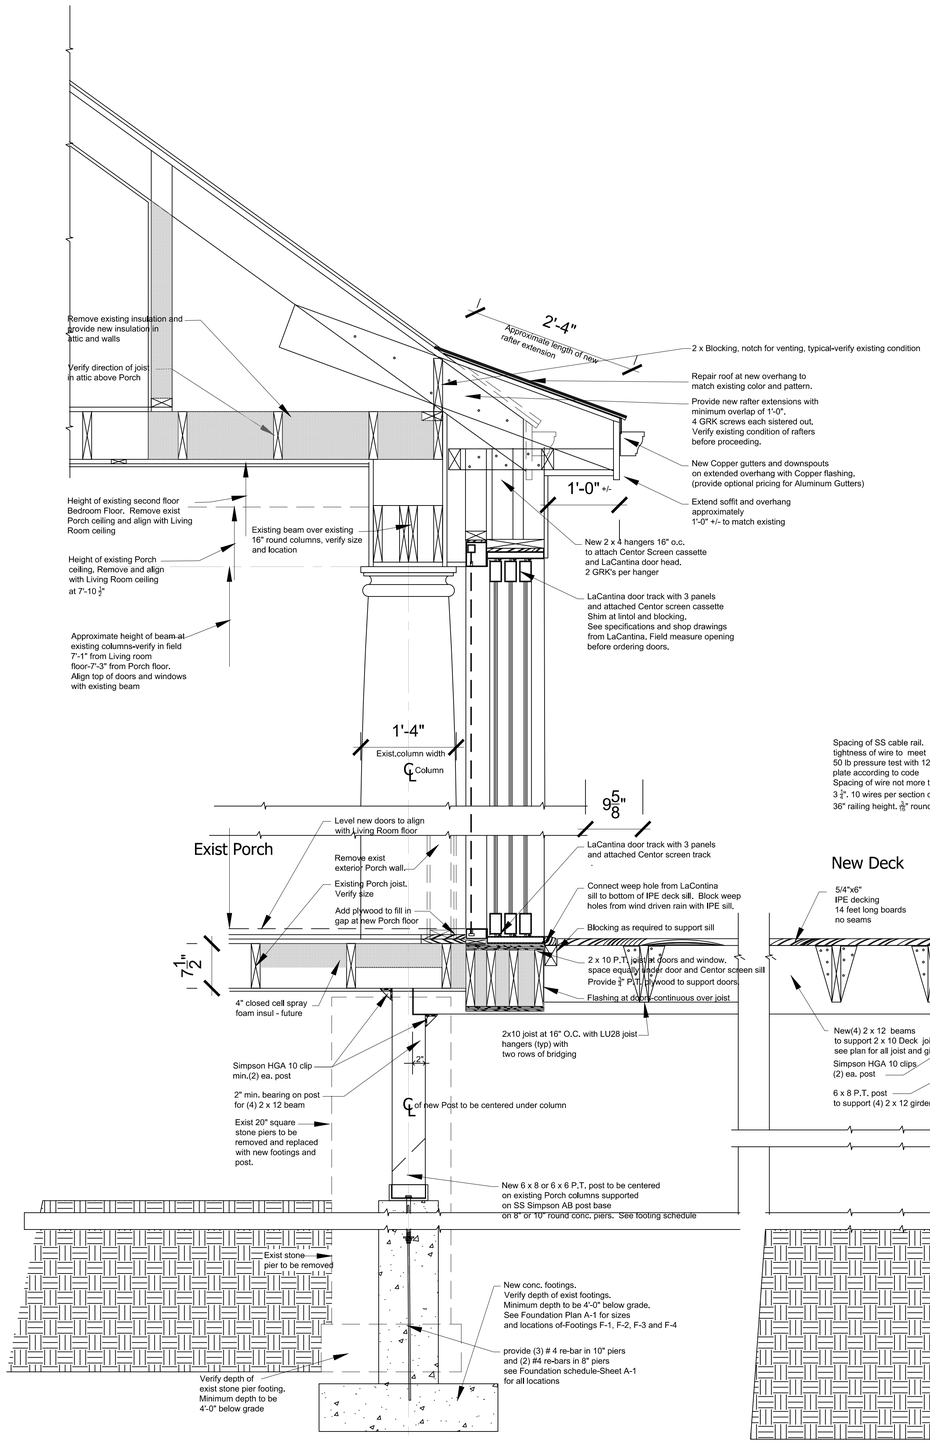

Section-A Connection at Exist Porch to New Deck

scale : 1" = 1'-0"

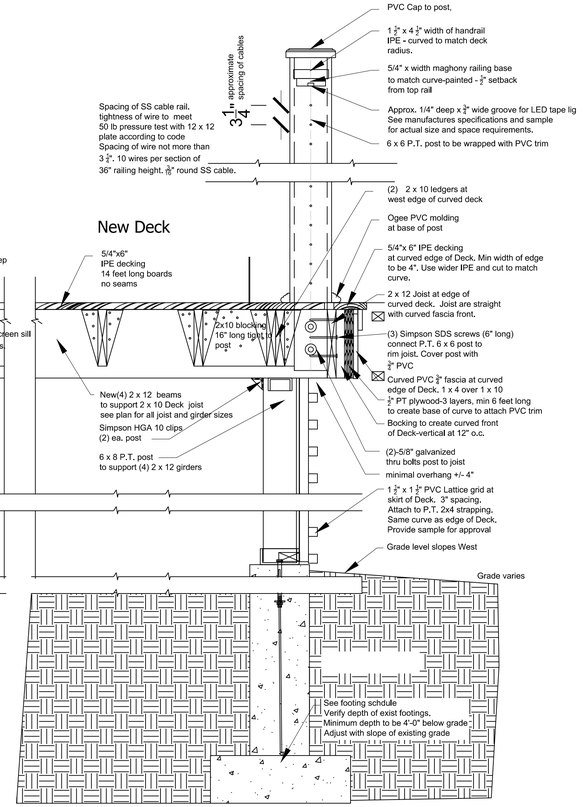

Section-B footings and Deck Railing

scale : 1" = 1'-0"

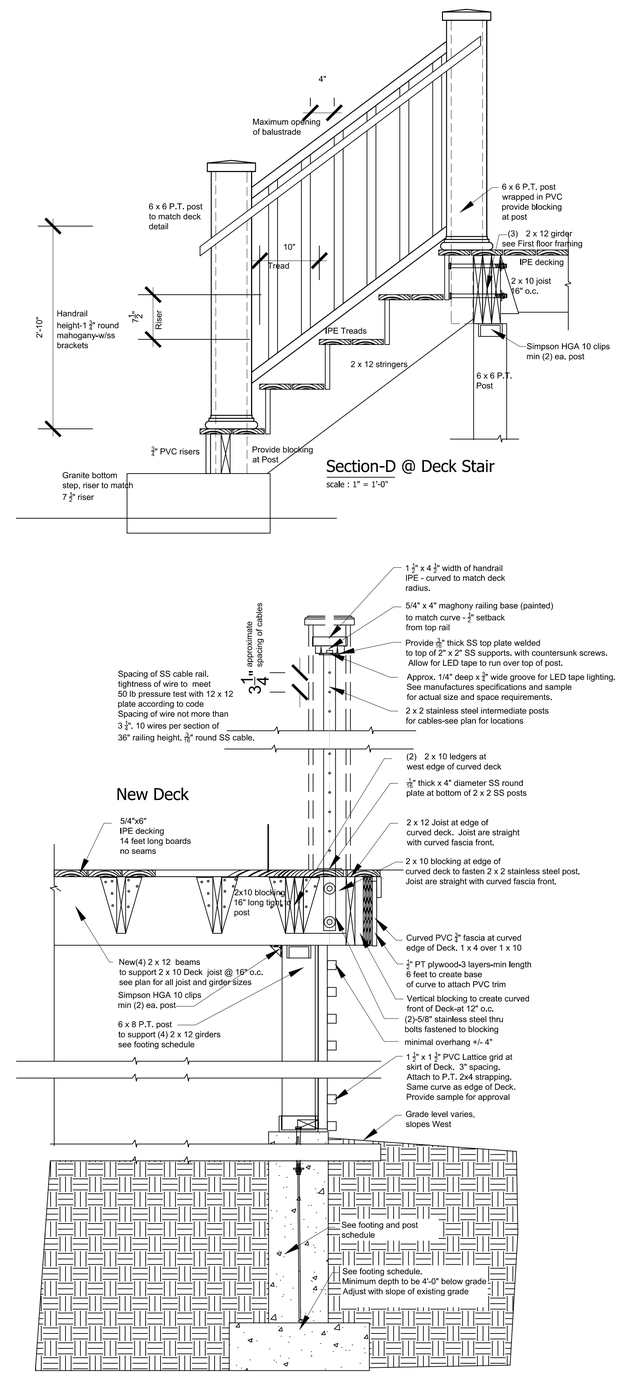

Section-C @ 2 x 2 SS post

scale : 1" = 1'-0"

BELDEN COTTAGE
Owners
Anne B. Belden and John R. Belden
Trustees of the Anne B. Belden Living Trust

13 OAK AVENUE
PEAKS ISLAND, MAINE 04108

JAMES W. GREENWELL, AIA, PLLC
A R C H I T E C T

130 ISLAND AVENUE
PEAKS ISLAND, ME 04108

VOICE 207-766-2509
CELL 202-607-8976

professional seal

consultants

ISSUE	DATE
PERMITS	10-24-16

SCALE: 1/4" = 1'-0"

Detail Sections at Deck

A .7