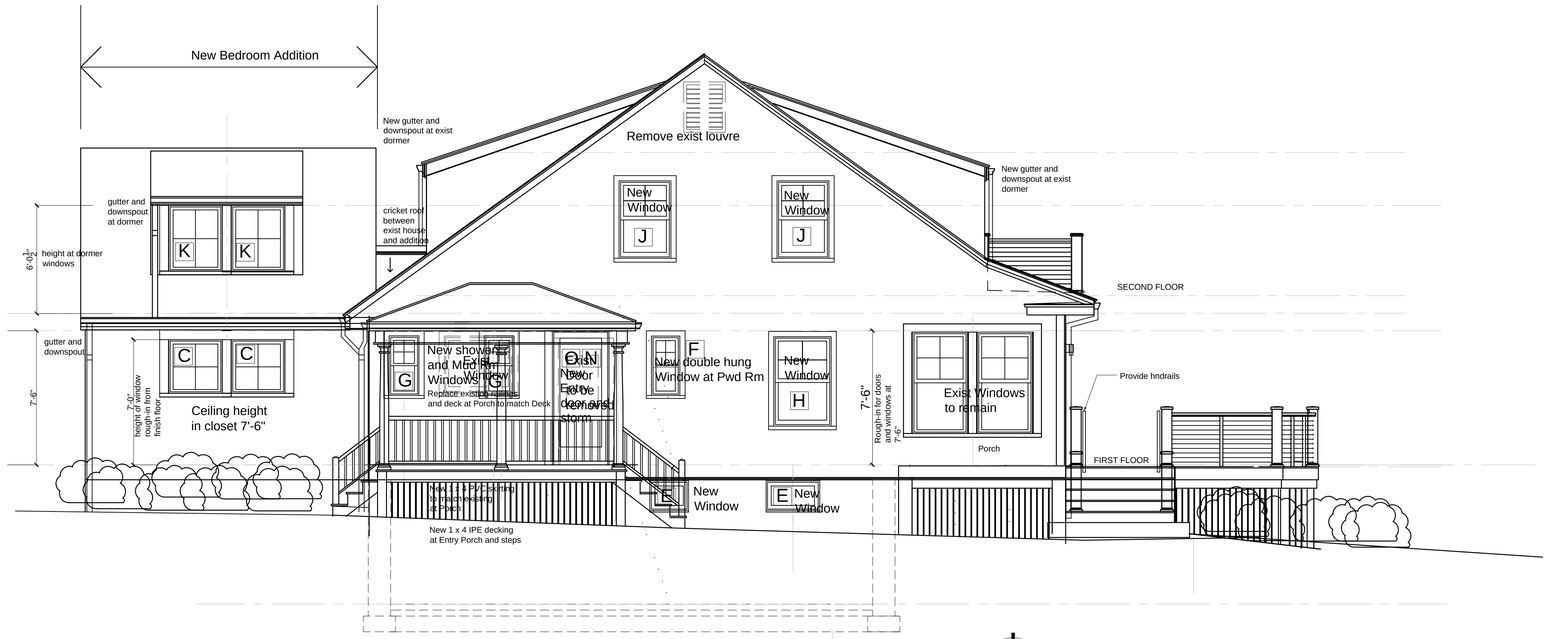

2 Elevation - North

scale : 1/4" = 1'-0"

0 5' 10' 20' NORTH

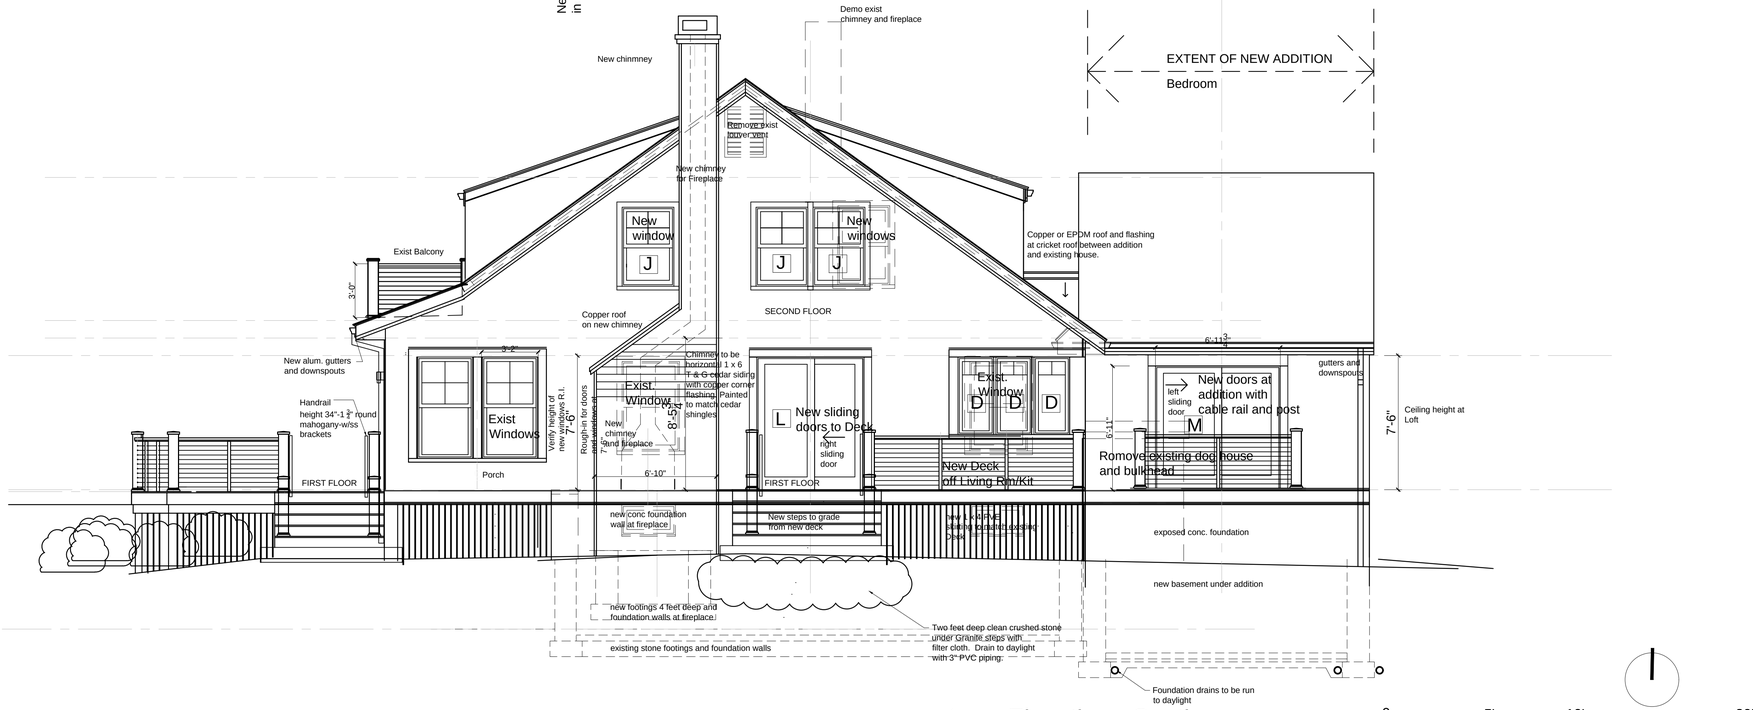

1 Elevation - South

scale : 1/4" = 1'-0"

0 5' 10' 20' NORTH

BELDEN COTTAGE
Owners
Anne B. Belden and John R. Belden
Trustees of the Anne B. Belden Living Trust

13 OAK AVENUE
PEAKS ISLAND, MAINE 04108

JAMES W. GREENWELL, AIA, PLLC
A R C H I T E C T

130 ISLAND AVENUE
PEAKS ISLAND, ME 04108

VOICE 207–766–2509
CELL 202–607–8976

LICENSED ARCHITECT
JAMES W. GREENWELL # 3904
STATE OF MAINE

professional seal

consultants

ISSUE	DATE
PERMITS	7-21-2017

SCALE: 1/4" = 1'-0"

north and south elevations with demo

A .5