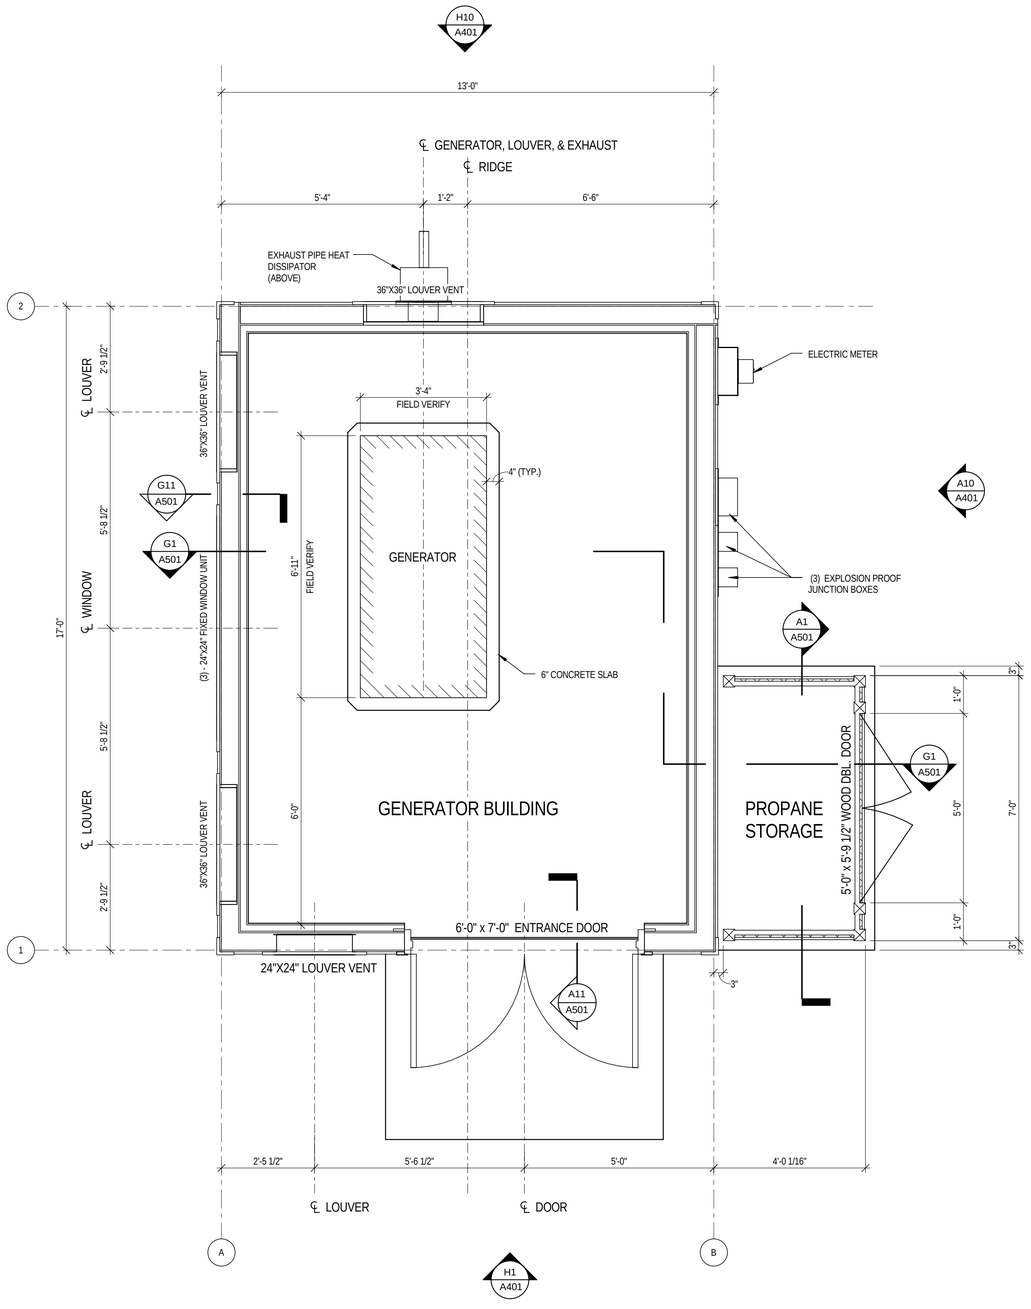

A1 FLOOR PLAN

1/2" = 1'-0"

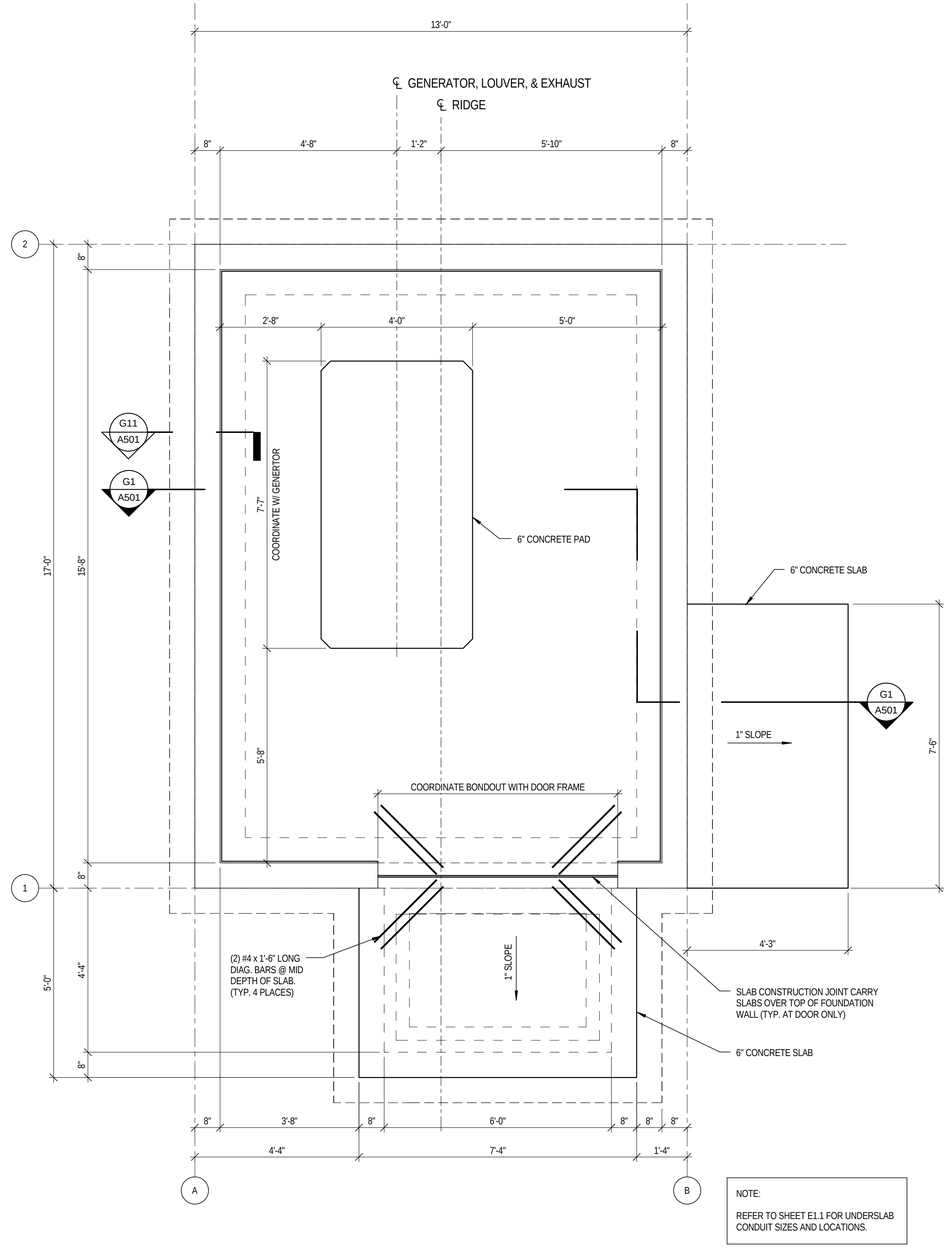

NOTE:

REFER TO SHEET E1.1 FOR UNDERSLAB CONDUIT SIZES AND LOCATIONS.

A11 FOUNDATION PLAN

1/2" = 1'-0"

1/23/2013 10:29:08 AM DML

LICENSED ARCHITECT
STANLEY W. GAWRON
1145
STATE OF MAINE

Gawron Turgeon ARCHITECTS
29 Black Point Road
Scarborough, ME 04074
www.gawronturgeon.com
207-883-6307 tel 207-883-0361 fax

PEAKS ISLAND - PORTLAND MAINE

SEWERAGE EXTENSIONS & WATER MAIN RENEWAL

REVISIONS

#	DATE	DESCRIPTION
A	01/02/13	DRAWING REVIEW SET
1	01/31/13	RELEASED FOR BIDS

DATE:	01/31/13
PROJECT #	070312
DRAWN BY:	DML
CHECKED BY:	RS
DRAWING SCALE	1/2" = 1'-0"

SHEET TITLE

FLOOR & FOUNDATION PLANS

A101

© COPYRIGHT 1985-2009
REPRODUCTION OR REUSE OF THIS DOCUMENT WITHOUT WRITTEN PERMISSION OF GAWRON ARCHITECTS IS PROHIBITED