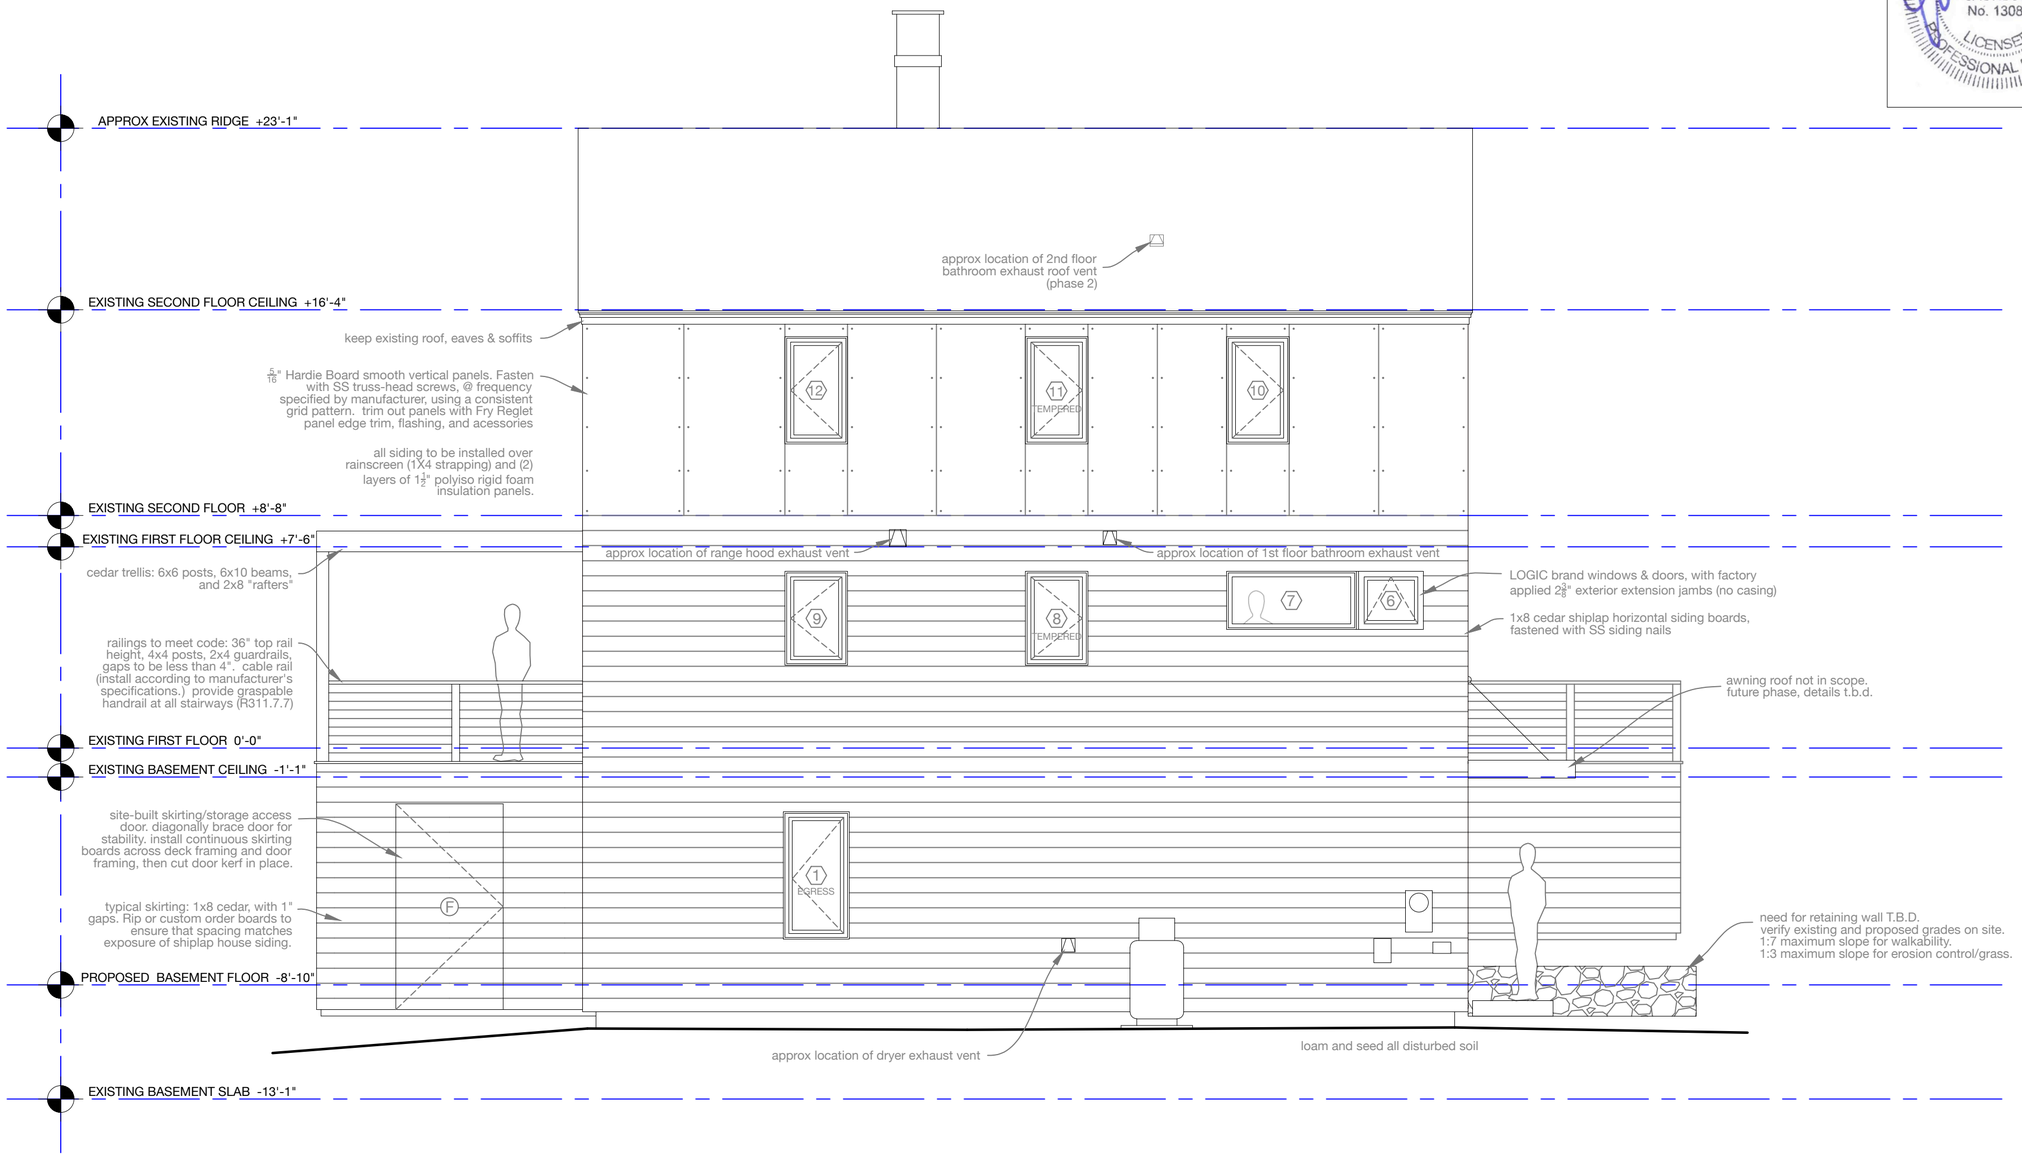

A Proposed North Elevation

Rachel Conly Design LLC
26 Sterling Street
Peaks Island, Maine 04108
207.766.5625

NOTES

DATE 2016.11.07
REVISED

1/4" = 1'

PROJECT
Scott Residence
Peaks Island, ME
04108

A13

Proposed North Elevation