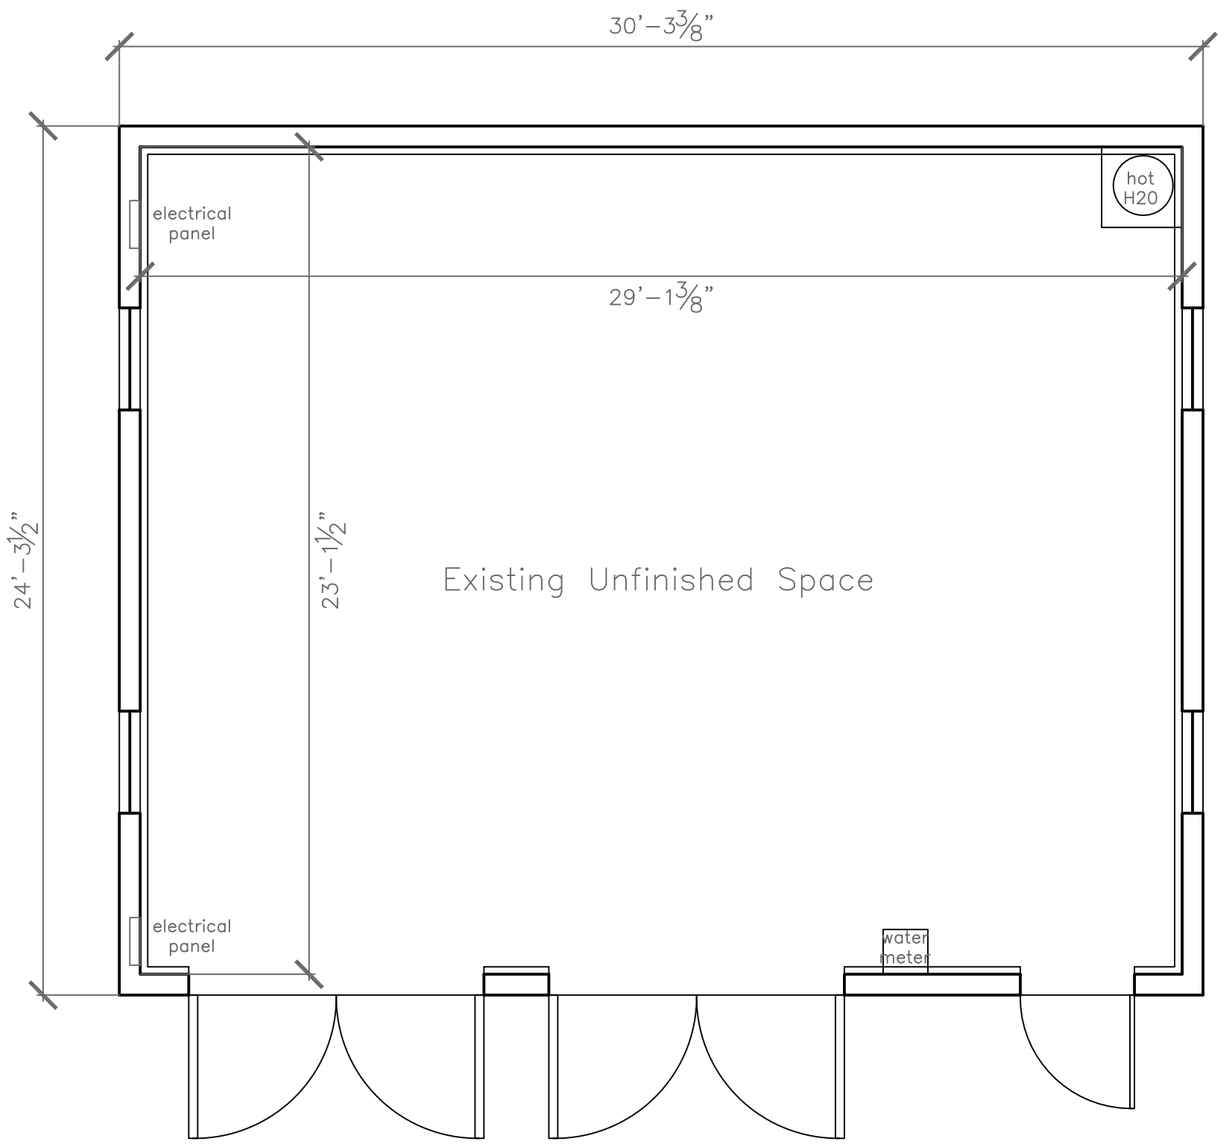

A Existing First Floor
¼"=1'-0"

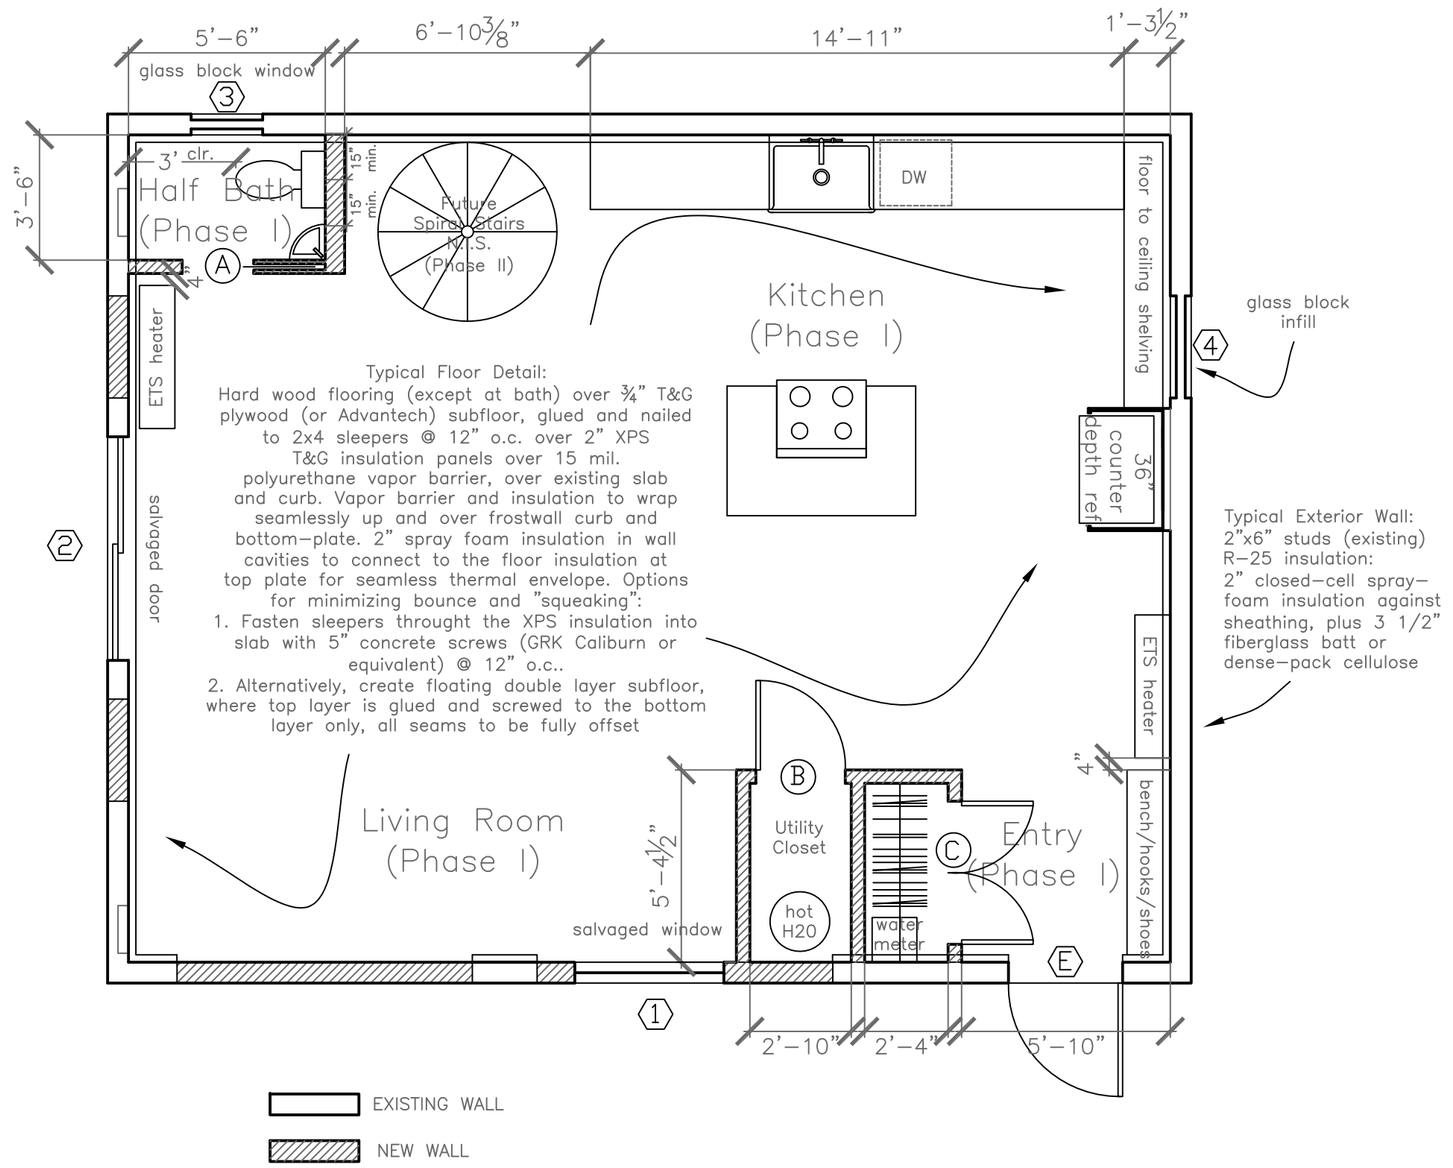

B Proposed First Floor
¼"=1'-0"

0 1 2 3 4 5 6

Rachel Conly
Architectural Design

26 Sterling Street
Peaks Island, Maine 04108
207.766.5625

Existing & Proposed First Floor Plan

PROJECT

Sellers Residence

89 Pleasant Ave.
Peaks Island, ME.
04108

DATE	REVISED
12.27.13	
SCALE ¼"=1'-0"	DRAWN BY Harvey

NOTES

A3