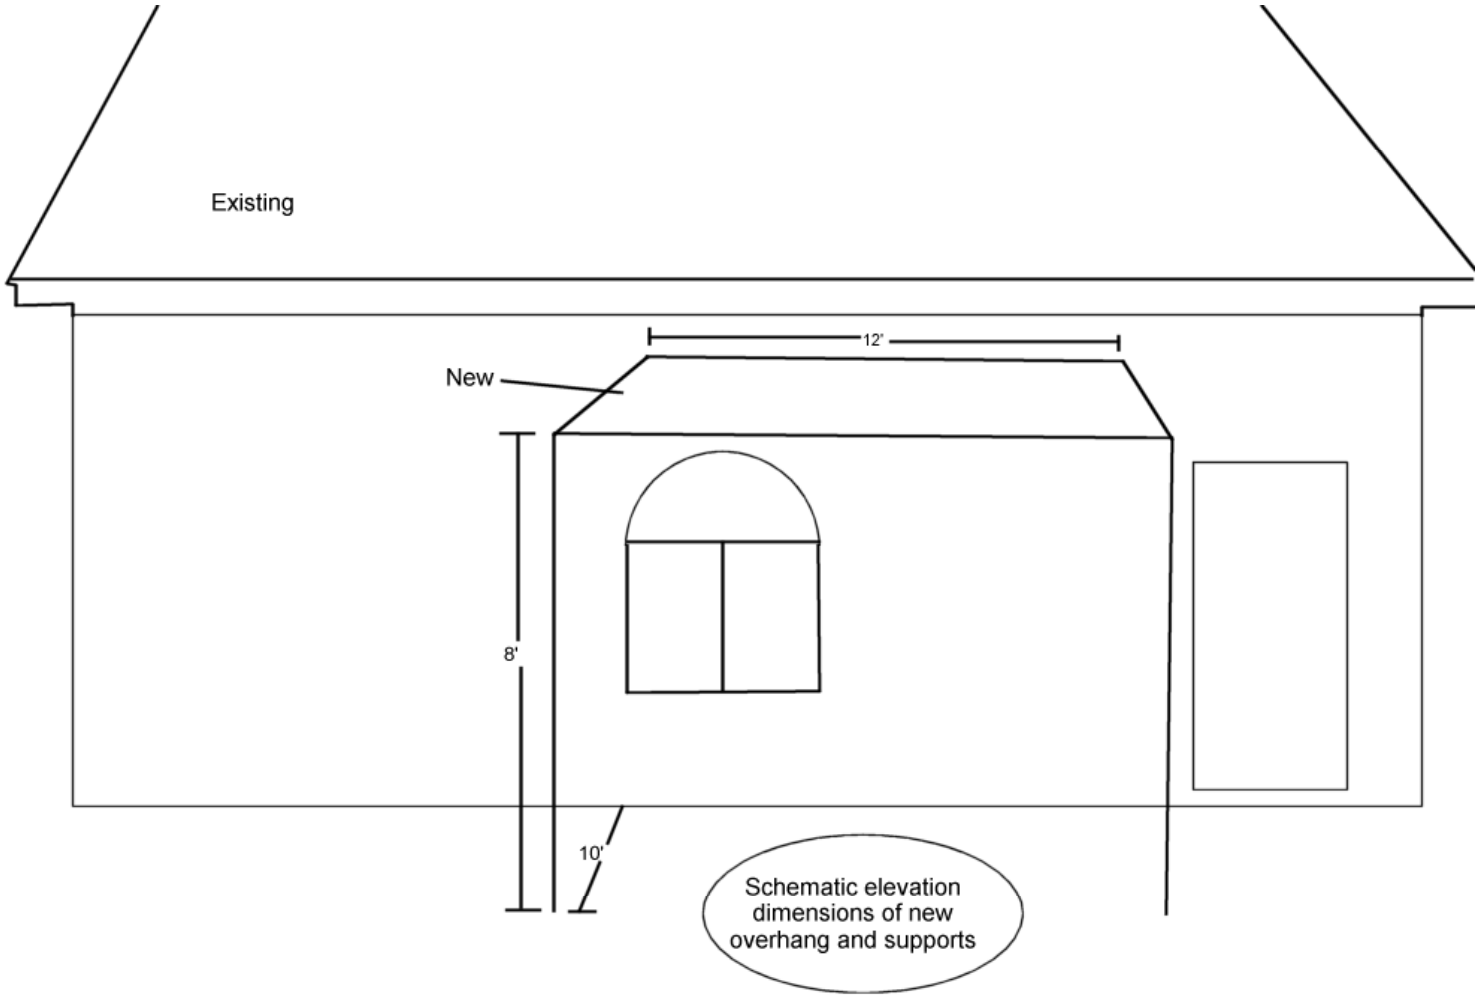
Existing
12'
New
8'
10'
Schematic elevation dimensions of new overhang and supports