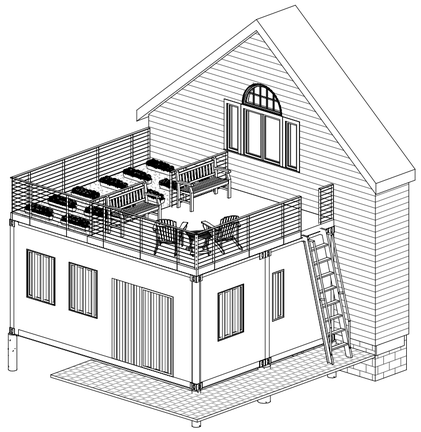

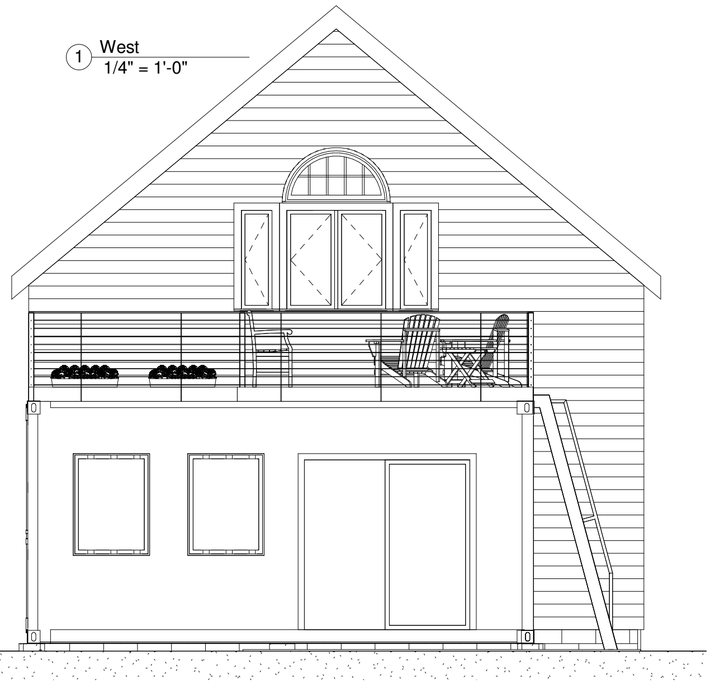

1 West
1/4" = 1'-0"

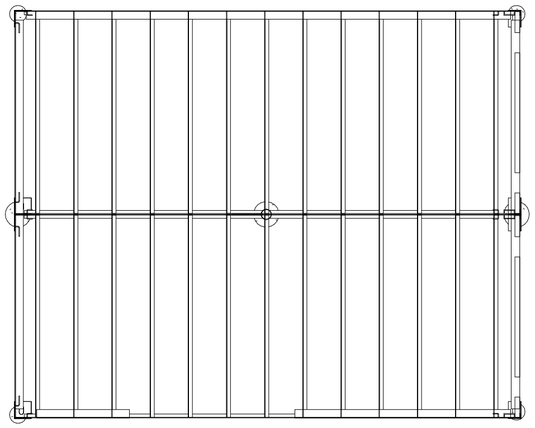

4 BOTTOM CONTAINER
1/4" = 1'-0"

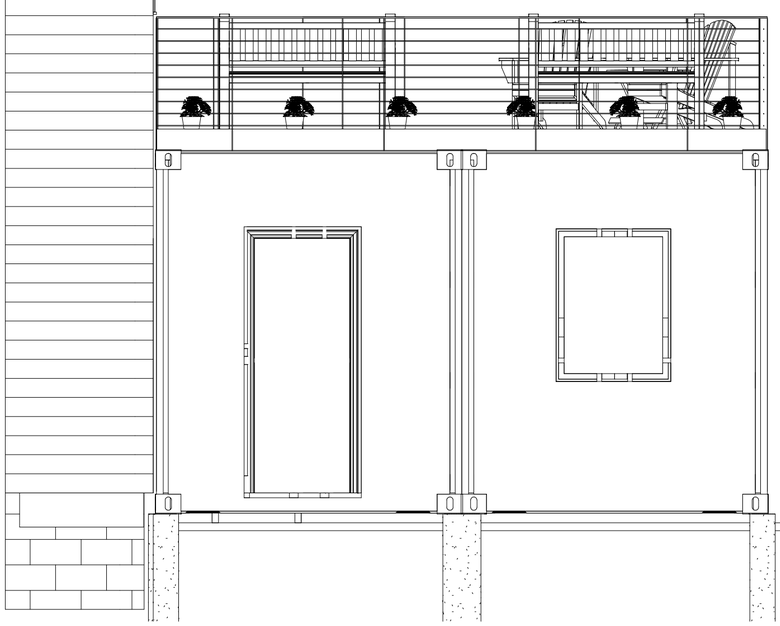

2 North
3/8" = 1'-0"

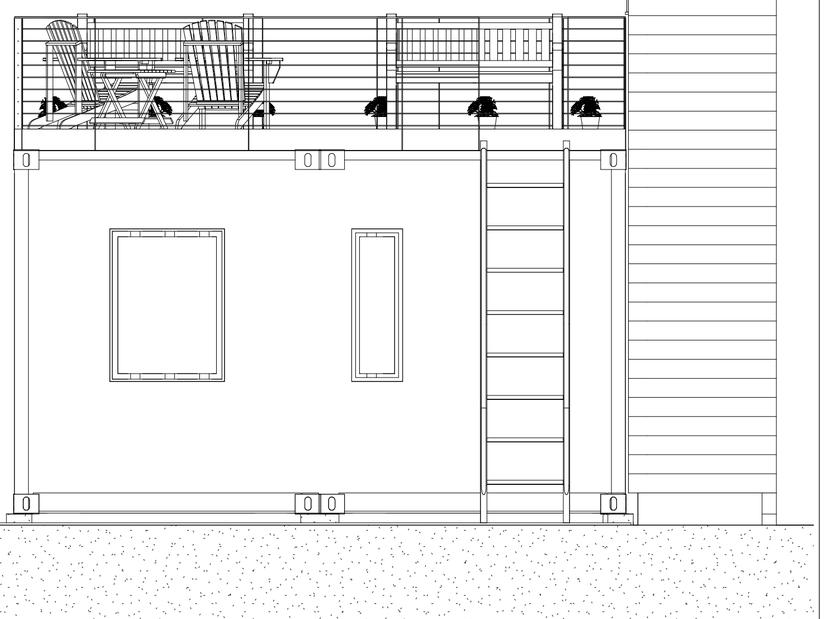

3 South
3/8" = 1'-0"

CHARLES HARTFELDER

TRADITIONAL ARCHITECTURE
& HISTORIC PRESERVATION

PORTLAND, MAINE
978.594.7756

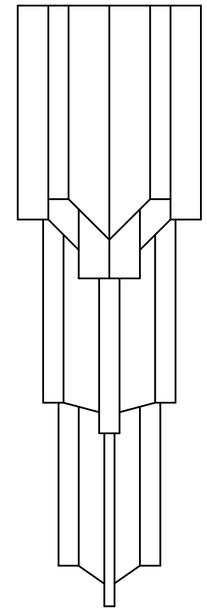

No.	Description	Date

SELLERS CONTAINER

ELEVATIONS

Project number	Project Number
Date	7/22/2017 5:52:14 PM
Drawn by	Author
Checked by	Checker
	00
Scale	As indicated

7/22/2017 5:52:14 PM