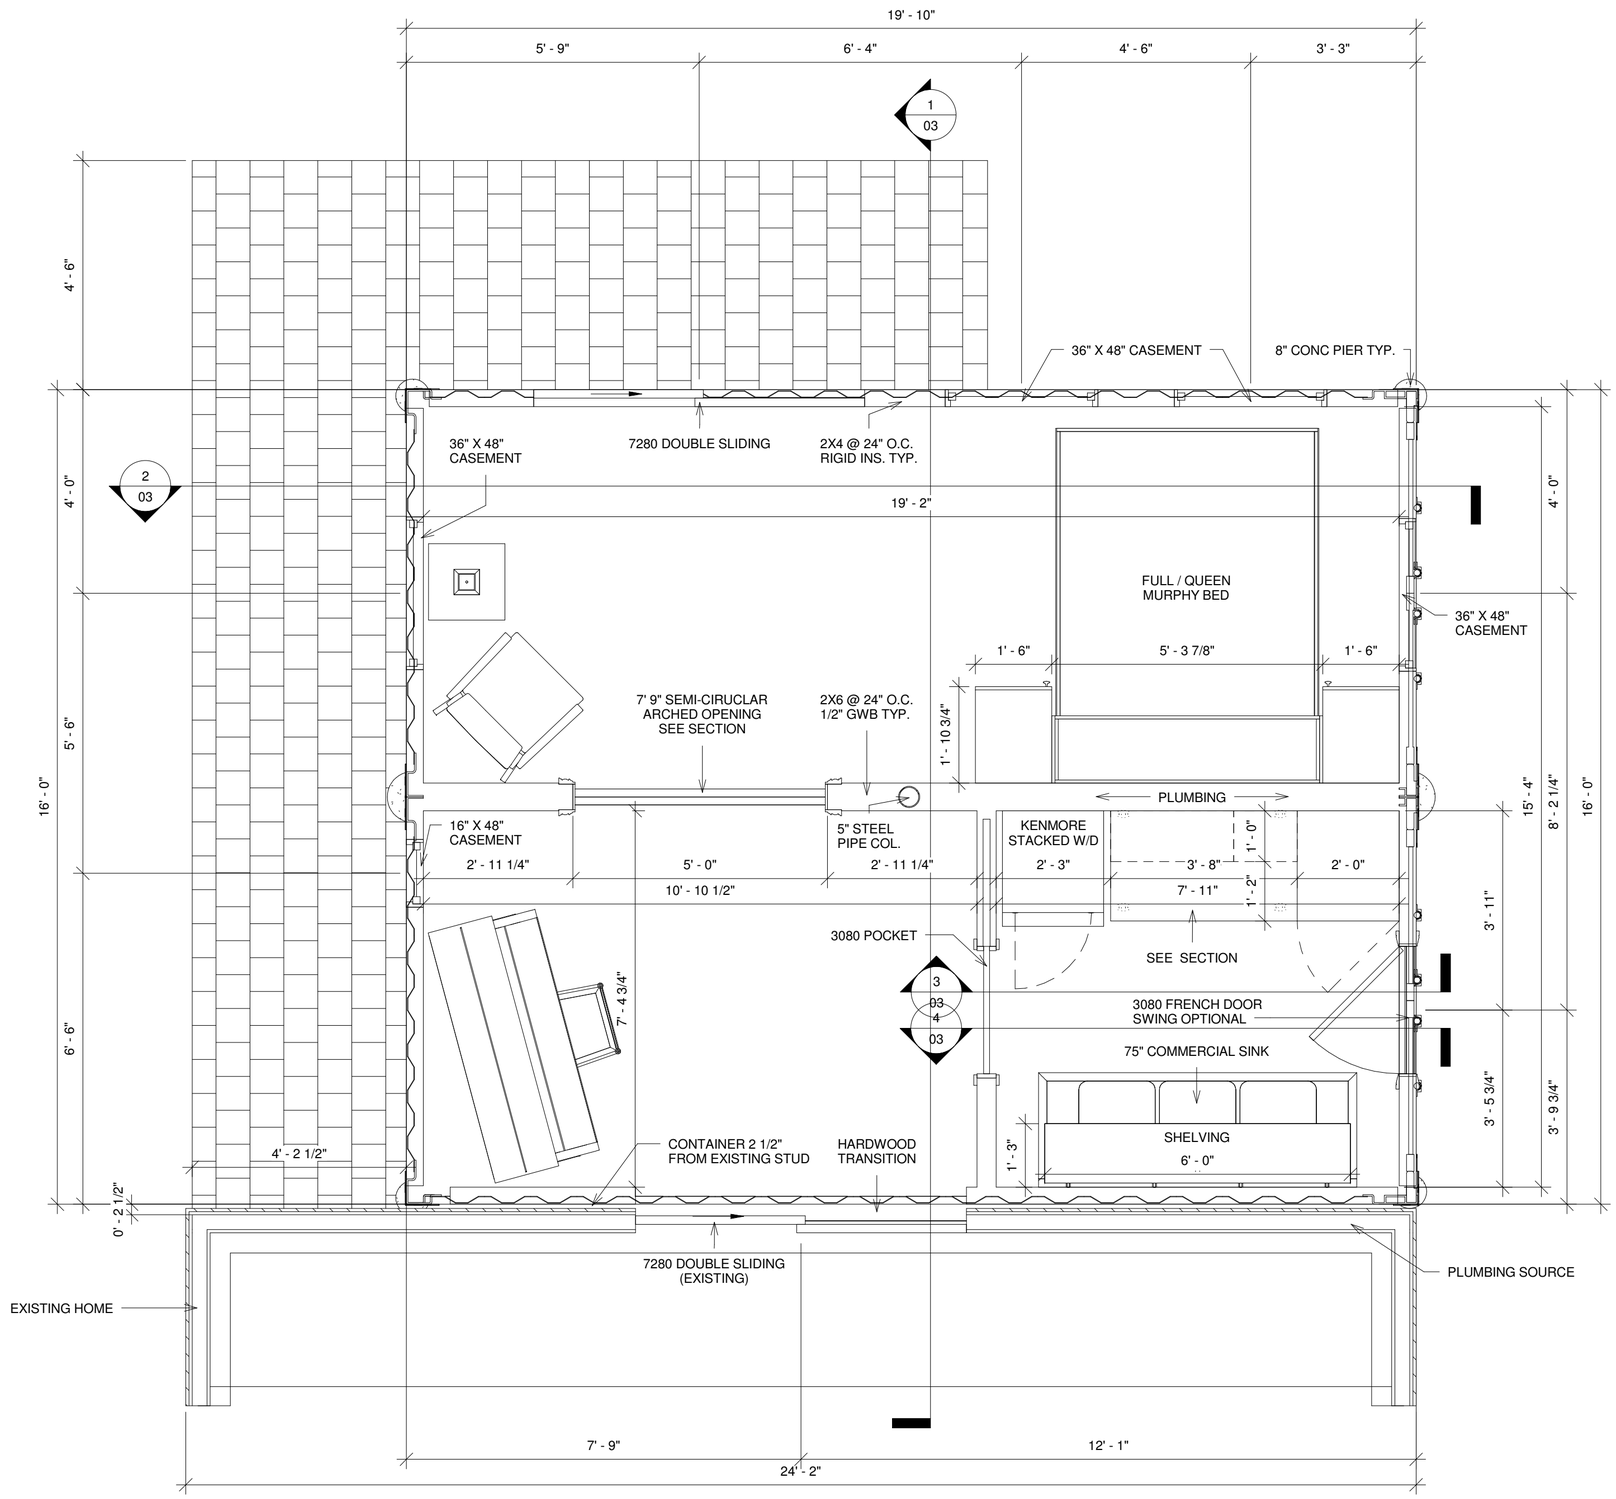

CHARLES HARTFELDER

TRADITIONAL ARCHITECTURE & HISTORIC PRESERVATION

PORTLAND, MAINE
978.594.7756

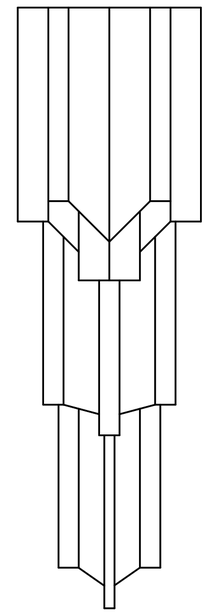

No.	Description	Date

SELLERS CONTAINER

FIRST FLOOR

Project number	Project Number
Date	12/4/2017 6:54:38 AM
Drawn by	Author
Checked by	Checker
	01
Scale	1/2" = 1'-0"

12/4/2017 6:54:38 AM