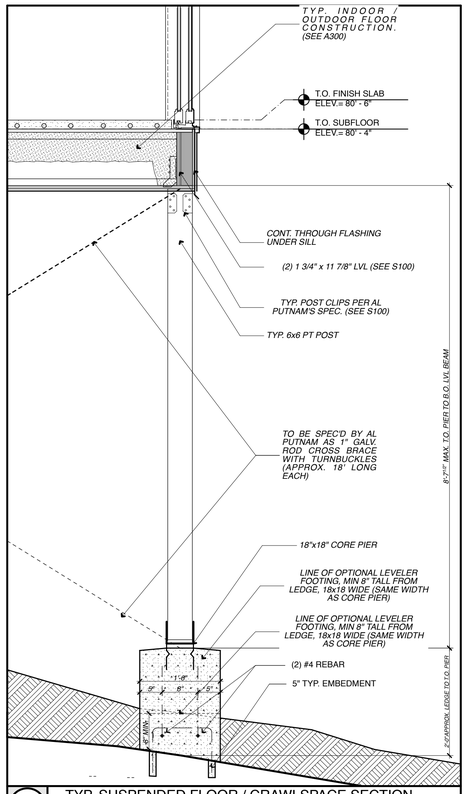

3 TYP. SUSPENDED FLOOR / CRAWLSPACE SECTION
SCALE: 3/4" = 1'-0"

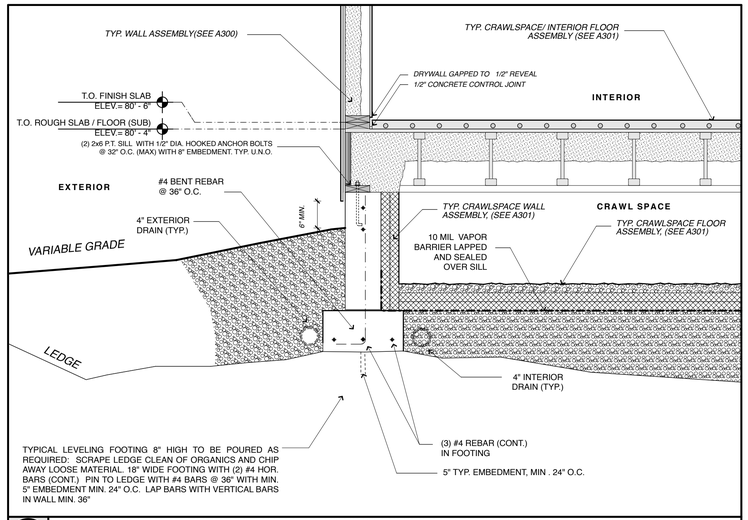

2 CRAWLSPACE AT EXTERIOR WALL (SHOWING MINIMUM DEPTH TO LEDGE COND. AND/OR GRADE)
SCALE: 3/4" = 1'-0"

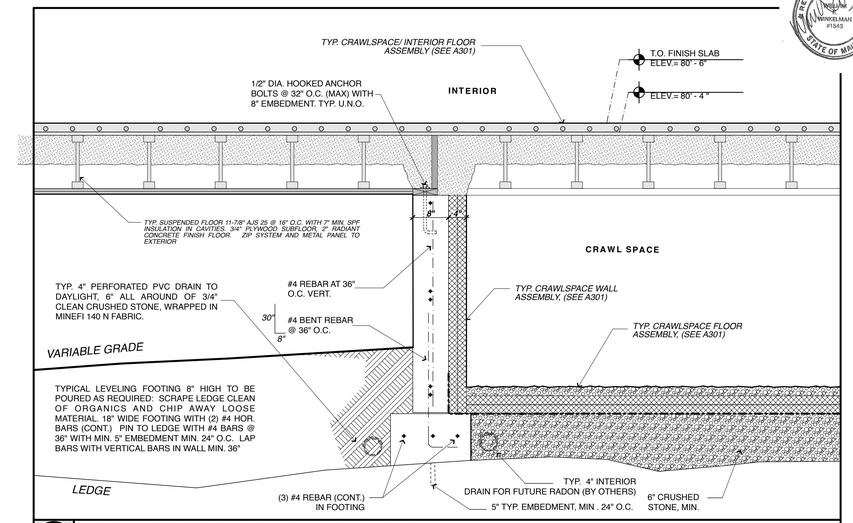

1 TYP. SUSPENDED FLOOR / CRAWLSPACE SECTION
SCALE: 3/4" = 1'-0"

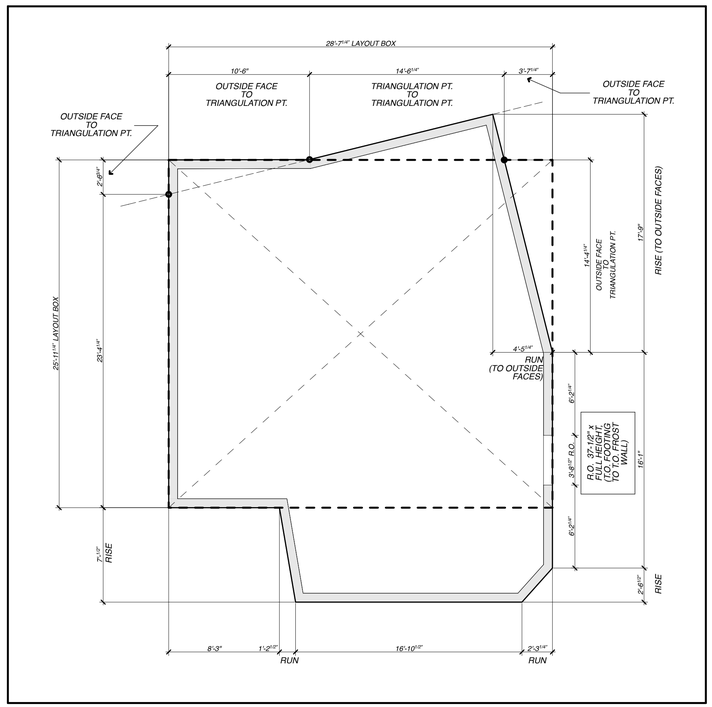

FOUNDATION LAYOUT DIAGRAM. 3/16" - 1'-0"

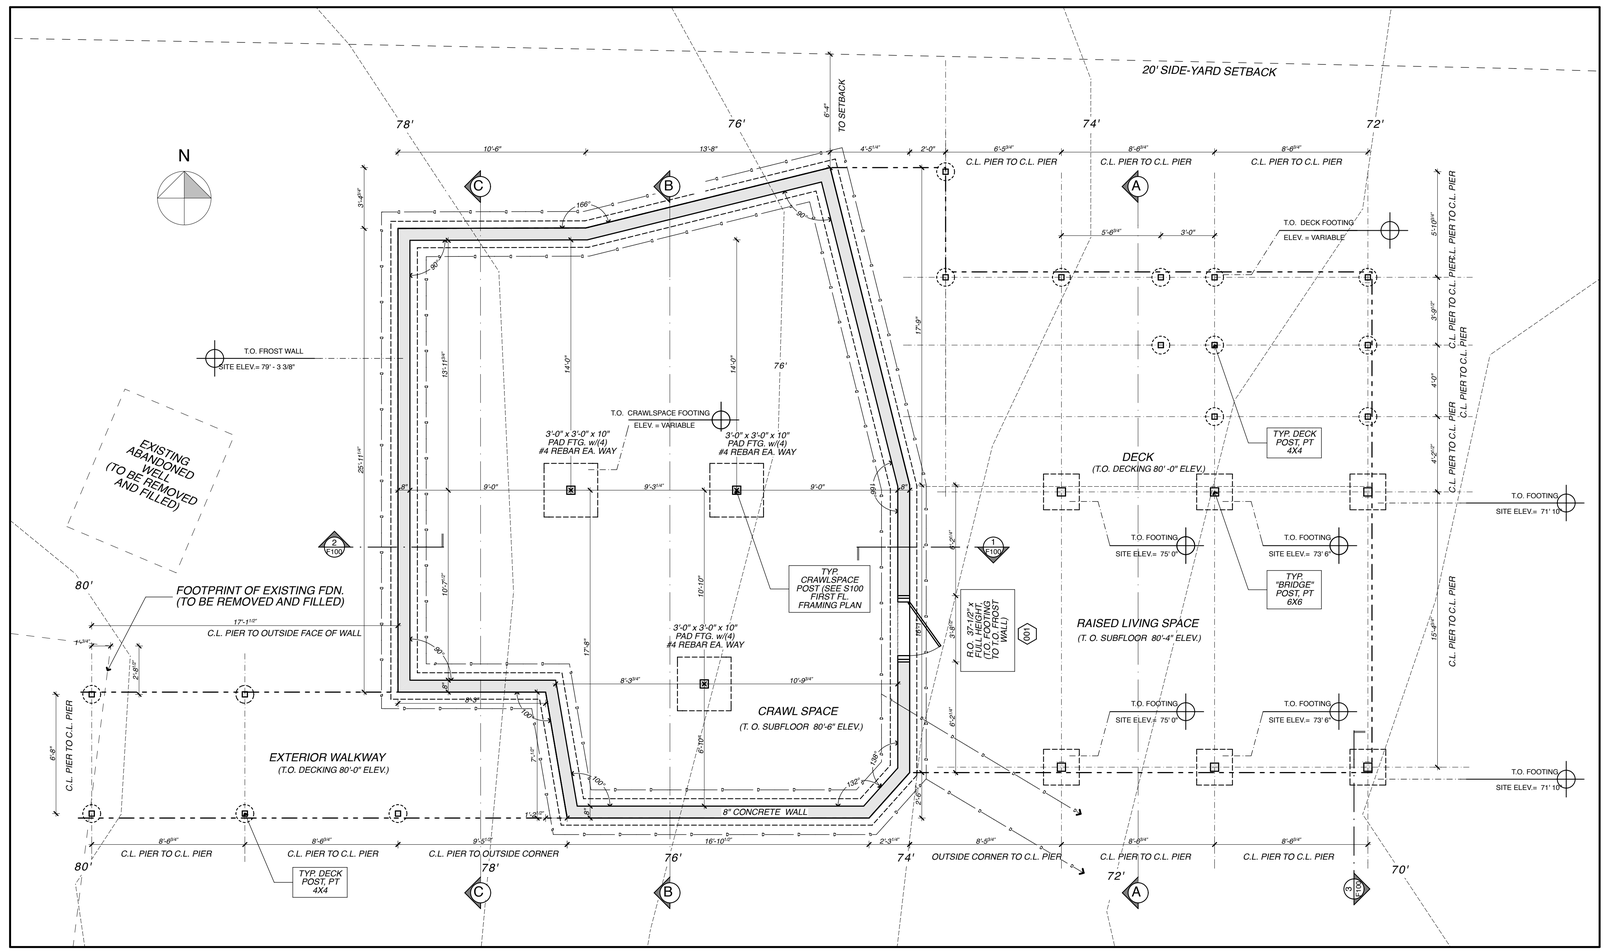

FOUNDATION PLAN. 1/4" - 1'-0"

WINKELMAN ARCHITECTURE
41 UNION WHARF, SUITE 4, PORTLAND, ME 04101
PH: 207.699.2998

SCALE: VARIES - AS NOTED
DATE: 11/14/13

RELEASED FOR PRICING ON NOV. 13, 2013

PRICING SET - NOT FOR CONSTRUCTION

FOUNDATION PLAN AND SECTION DETAILS

HEAPS / HEASLEY HOUSE
23 PARK AVENUE, PEAKS ISLAND, ME

F 100