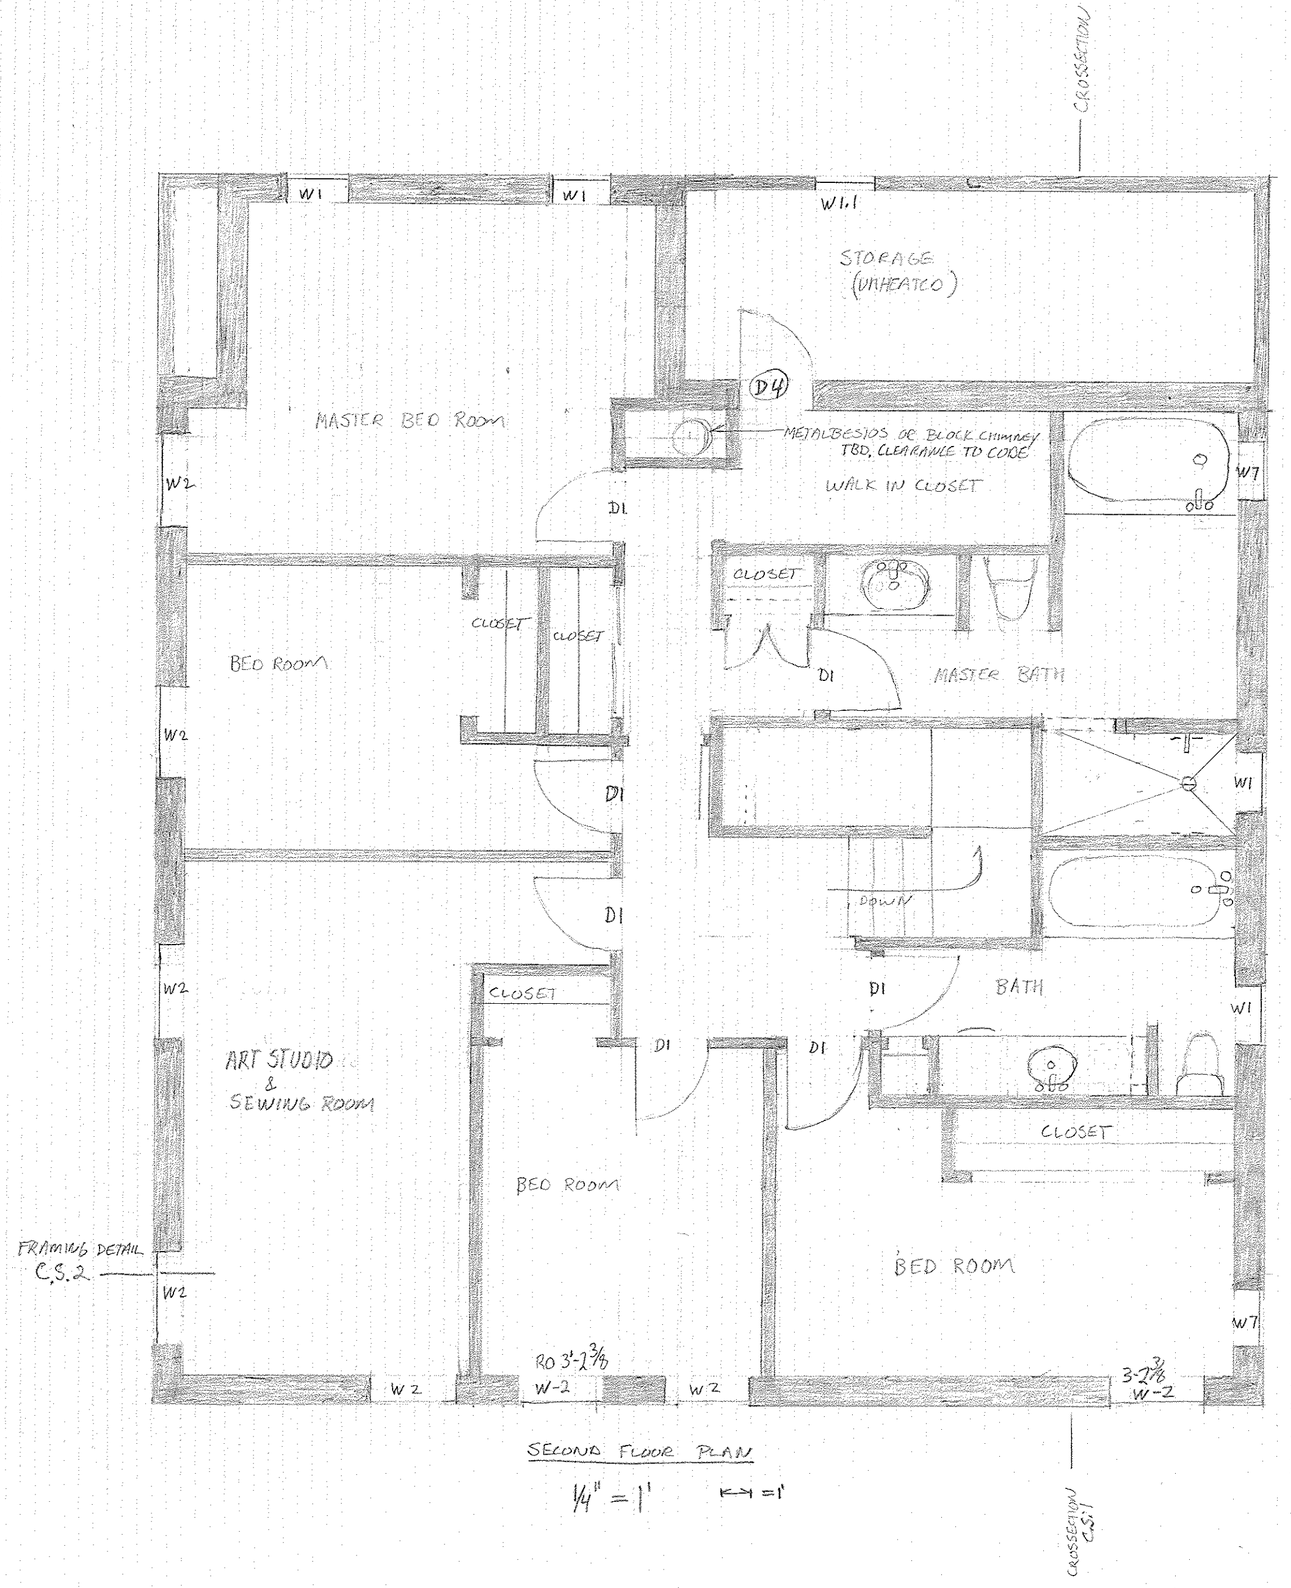

SECOND FLOOR PLAN

1/4" = 1'