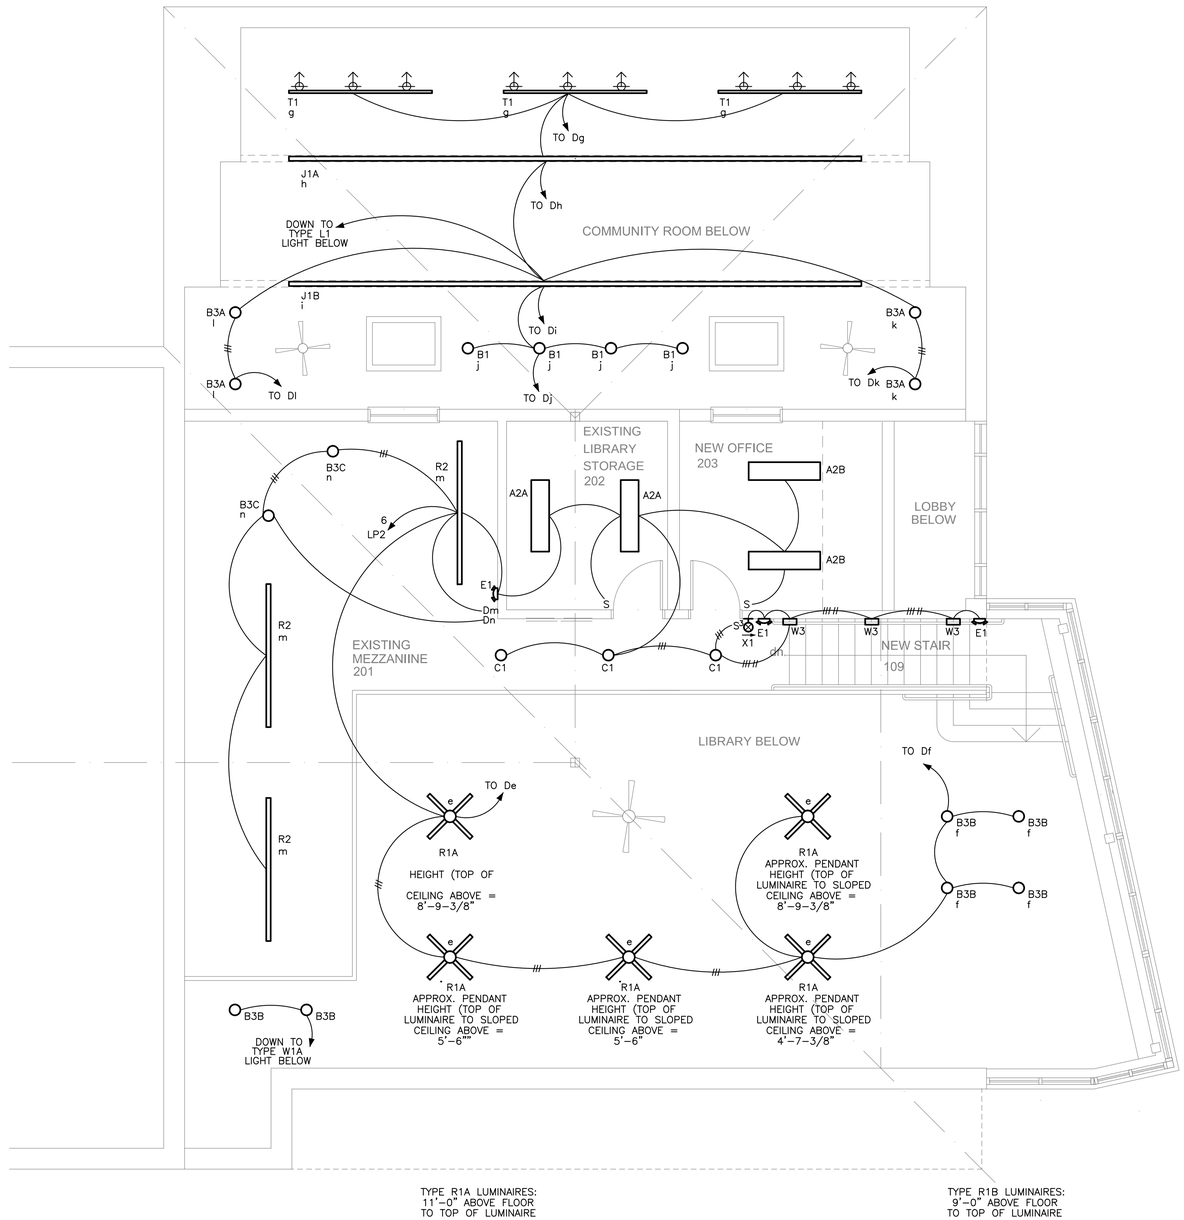

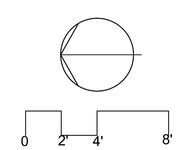

12-21-16 Issued for Review

STATE OF MAINE
LAWRENCE E. BARTLETT
No. 7928
LICENSED
PROFESSIONAL ENGINEER

Lawrence E. Bartlett
12/21/16

ARCHITECT:

REED & CO. ARCHITECTURE
46 CUMBERLAND AVE
PORTLAND, ME 04101
207 871 5678

INTERIOR DESIGNER:

COLE DESIGN
PO BOX 361
KITTERY, ME 03904
207 653 0083

STRUCTURAL ENGINEER

SHELLEY ENGINEERING
PO BOX 1030
GRAY, ME 04039
207 657 8031

MECHANICAL ENGINEER:

HOLBROOK ENGINEERING
52 HEATH RD
SACO, ME 04072
207 283 9127

ELECTRICAL ENGINEER:

BARTLETT DESIGN
942 WASHINGTON STREET
BATH, MAINE 04530
207 443 5447

PROPOSED
IMPROVEMENTS

PEAKS ISLAND COMMUNITY CENTER & LIBRARY

Title:
MEZZANINE LIGHTING

Sheet No.
E2.2

Scale: 1/4" = 1'-0"
Date: 12/12/16
Revised: