PLANT SCHEDULE

KEY	PLANT NAME	SIZE	QUANTITY
1	GREENSTEM LINDEN	3-4½" CAL.	3
2	YEW - MEDIA HICKSI	3-3½'	2
3	INKBERRY	18"-24"	6
4	RHODODENDRON - CATAWBA BOREUM ELEGANS	3'-4'	1
5	RHODODENDRON - P.J.M. HYBRIDS	18"-24"	7
6	JUNIPER - ANDORRA COMPACTA	18"-24"	9
7	JAPANESE SPURGE	POT (12" O.C.)	21F

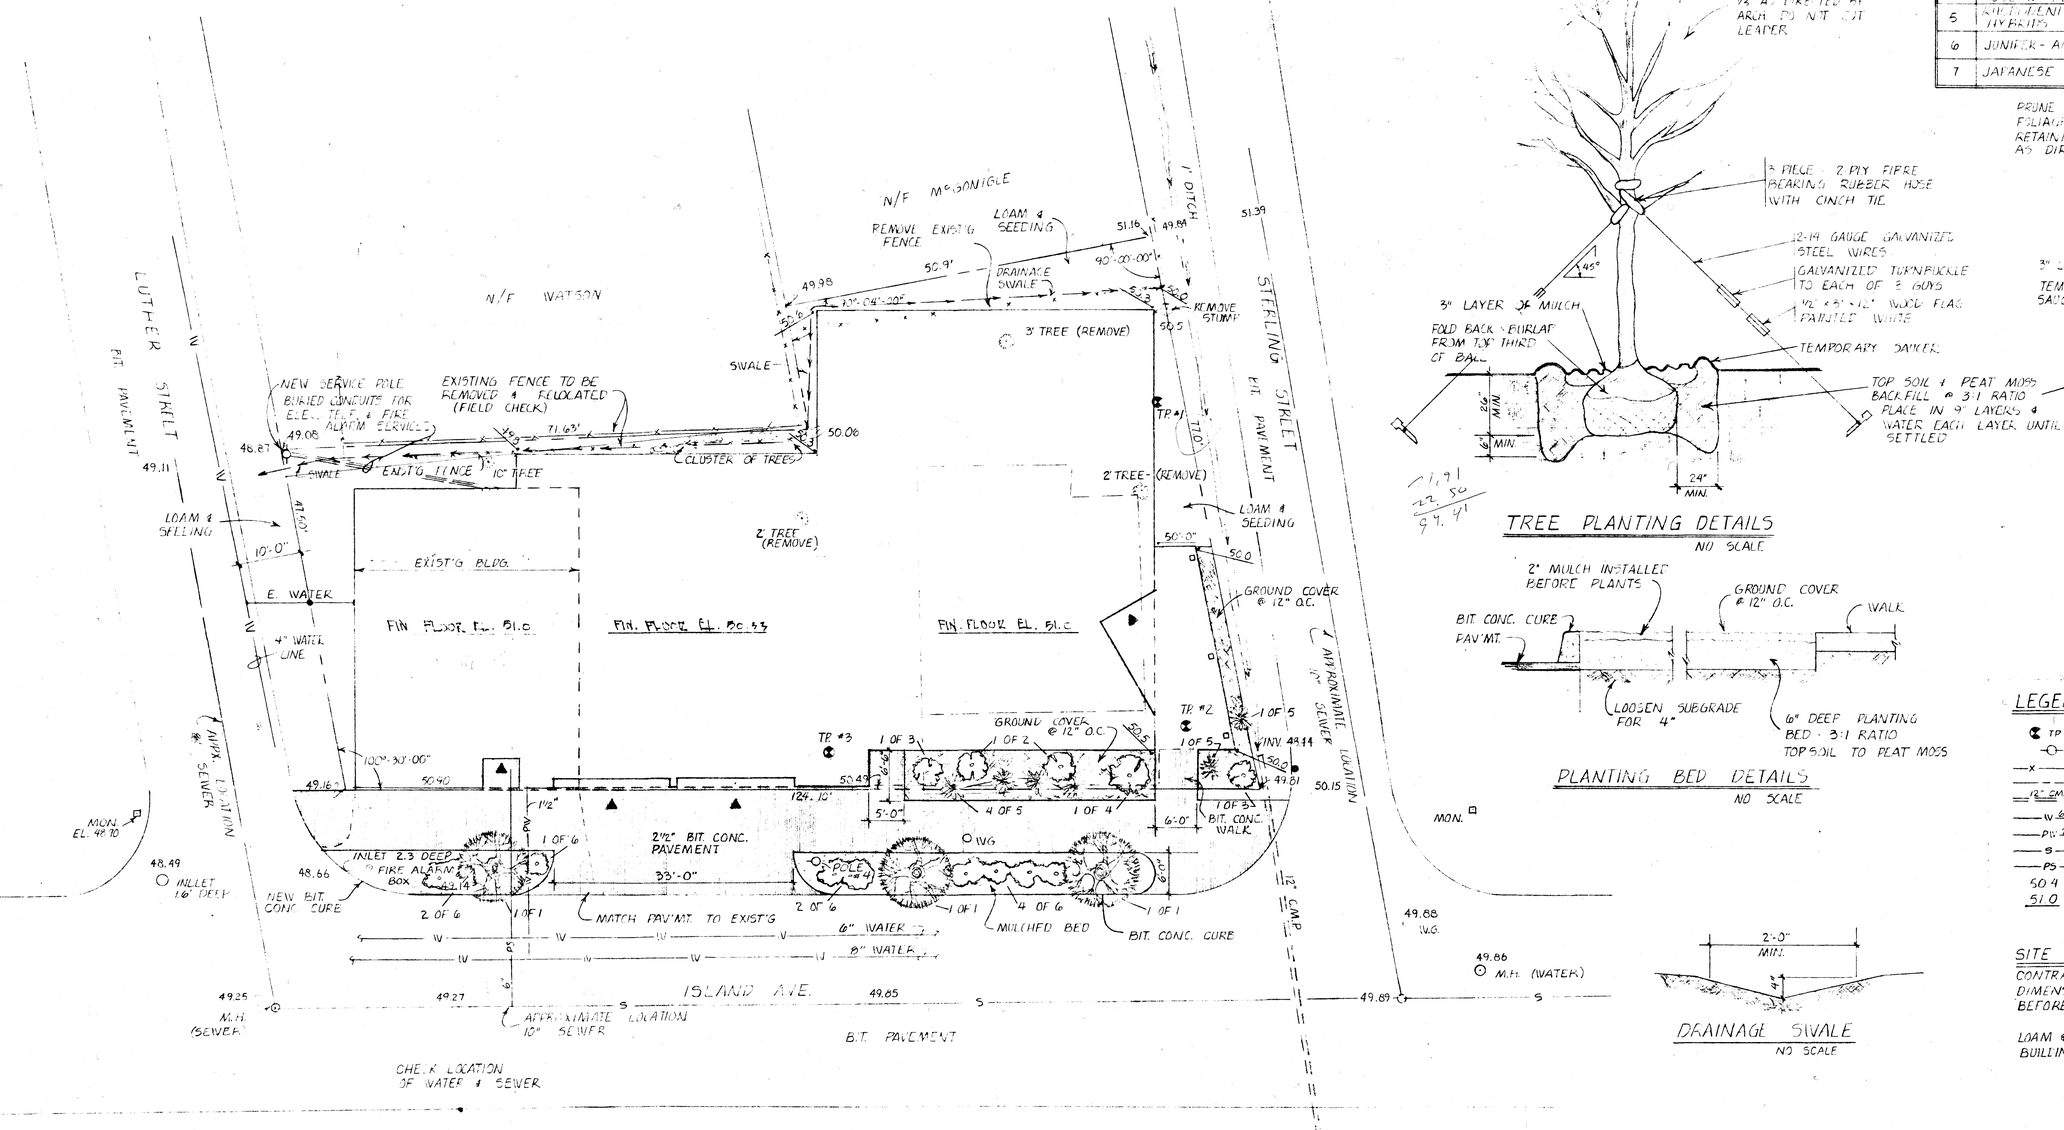

SITE PLAN
SC. 1"=10'

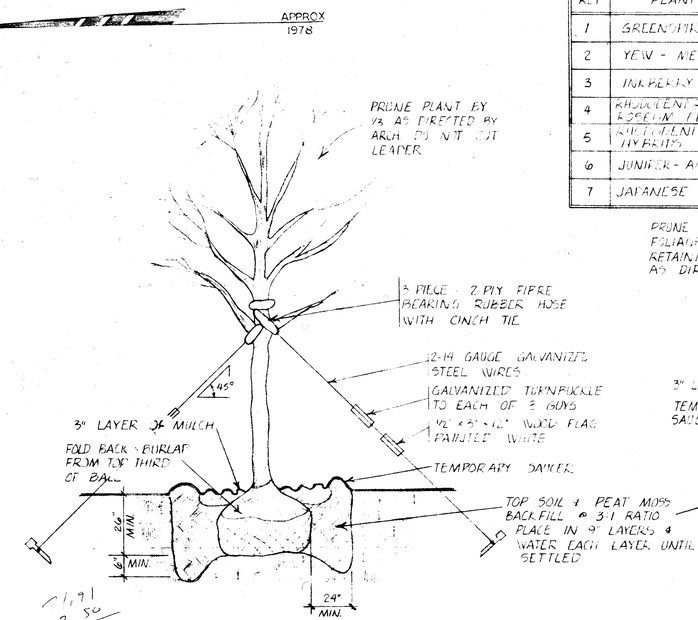

TREE PLANTING DETAILS
NO SCALE

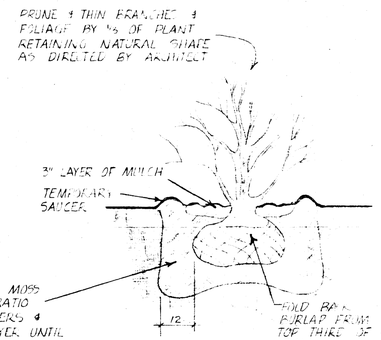

SHRUB PLANTING DETAILS
NO SCALE

PLANTING BED DETAILS
NO SCALE

LEGEND

TP #1	TEST PIT
	POWER POLE
x x	FENCE
	PROPERTY LINE
12" CMP	EXISTING CULVERT PIPE
W W	EXISTING WATER SERVICE
PW 2	PROPOSED WATER SERVICE
S	EXIST'G SAN. SEWER
PS	PROPOSED SEWER
50.4	EXISTING ELEVATIONS
51.0	FINISHED GRADES

SITE NOTES

CONTRACTOR TO VERIFY ALL DIMENSIONS & SITE CONDITIONS BEFORE START OF WORK

LOAM & SEED ALL AREAS AROUND BUILDING DISTURBED BY EXCAVATIONS

DRAINAGE SWALE
NO SCALE

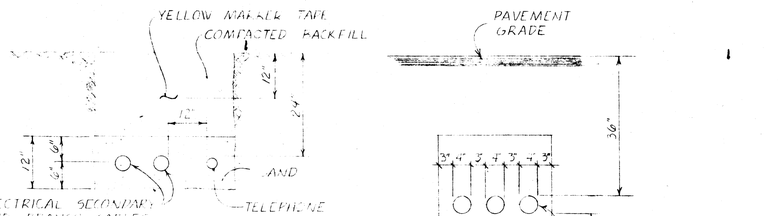

UNDER GRASS

UNDER PAVEMENT

ELECTRICAL TRENCH DETAILS

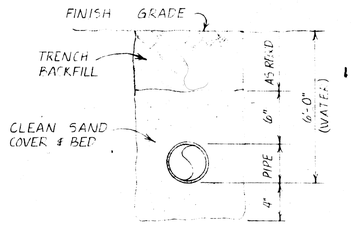

SEWER PIPING
(TYPICAL FOR WATER MAIN)
NO SCALE

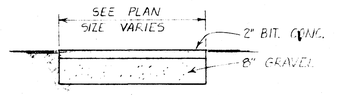

TYP. WALK SECTION
SC. - ½"=1'-0"

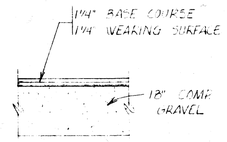

TYP. PAVEMENT SECTION @ APPARATUS APRON

PEAKS ISLAND
PUBLIC SAFETY AND
COMMUNITY BUILDING
PEAKS ISLAND, MAINE

Group Design
Architects • Engineers • Planners • Thompson's Point, Portland, Maine 04102

SITE PLAN & DETAILS

DATE	SCALE	DWN	CKD
MARCH 5, 1991	AS NOTED	W.C.R.	

S-1