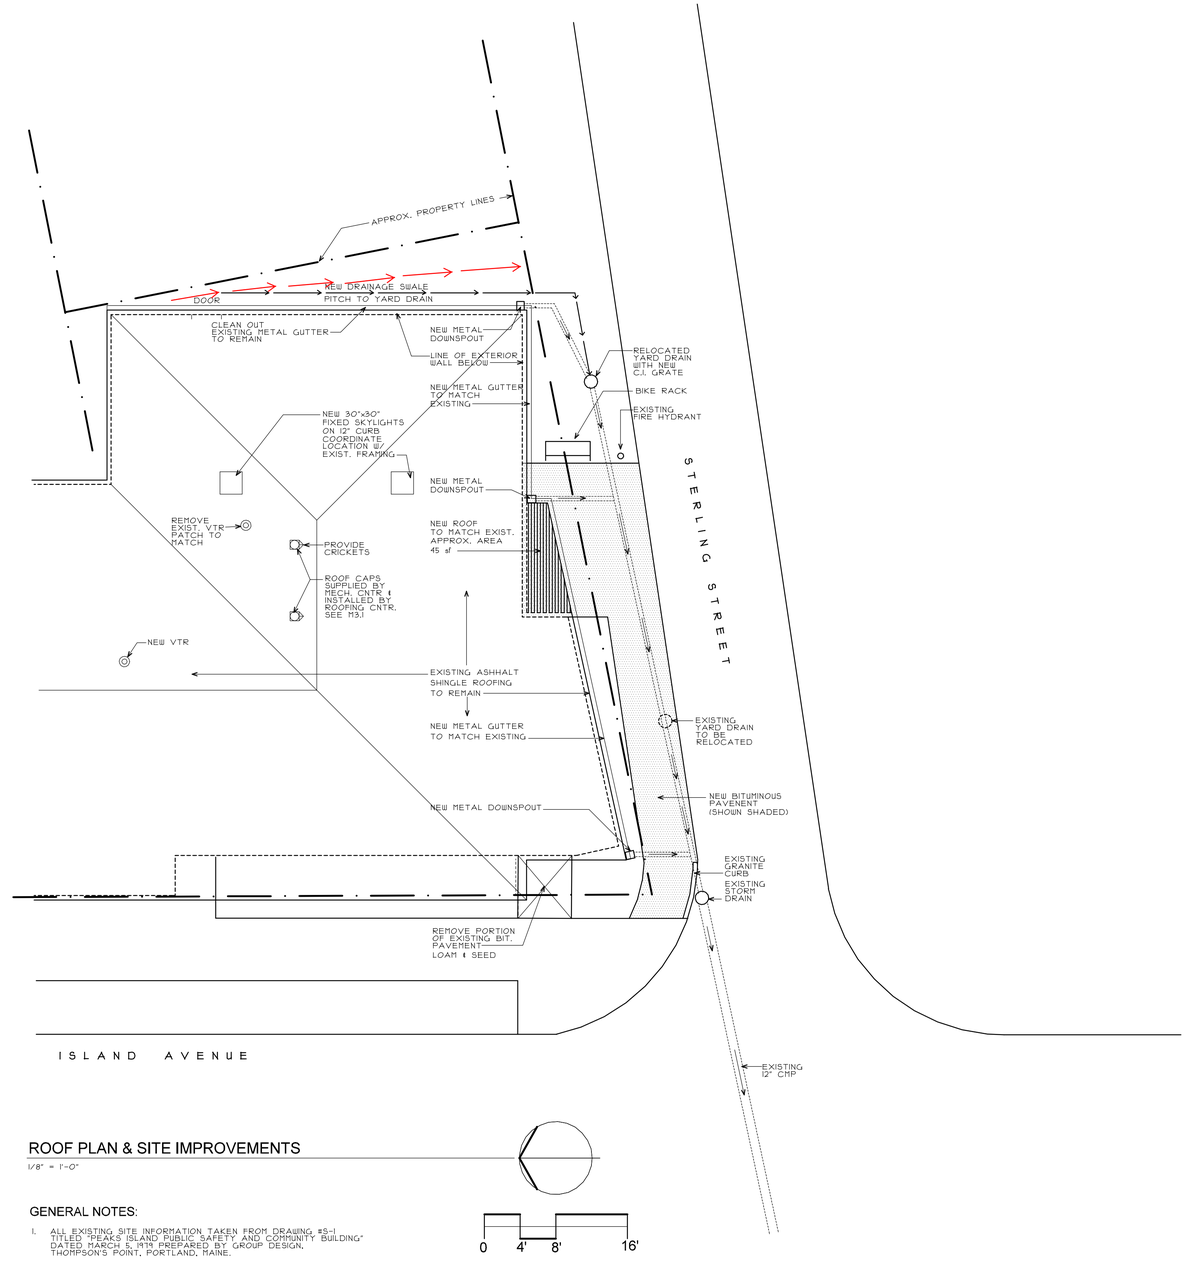

ROOF PLAN & SITE IMPROVEMENTS

1/8" = 1'-0"

0 4' 8' 16'

GENERAL NOTES:

1. ALL EXISTING SITE INFORMATION TAKEN FROM DRAWING #S-1 TITLED "PEAKS ISLAND PUBLIC SAFETY AND COMMUNITY BUILDING" DATED MARCH 6, 1974 PREPARED BY GROUP DESIGN, THOMPSON'S POINT, PORTLAND, MAINE.

CITY OF PORTLAND
APPROVED SITE PLAN
Subject to Conditions of Approval
and Standard Conditions

DATE of APPROVAL 3-1-17
PLANNER Barbara Barhydt
PROJECT NO. #2017-033

ARCHITECT:
REED & CO. ARCHITECTURE
46 CUMBERLAND AVE
PORTLAND, ME 04101
207 871 5678

INTERIOR DESIGNER:
COLE DESIGN
PO BOX 361
KITTERY, ME 03904
207 653 0083

STRUCTURAL ENGINEER
SHELLEY ENGINEERING
PO BOX 1030
GRAY, ME 04039
207 657 8031

MECHANICAL ENGINEER:
HOLBROOK ENGINEERING
52 HEATH RD
SACO, ME 04072
207 283 9127

ELECTRICAL ENGINEER:
BARTLETT DESIGN
942 WASHINGTON STREET
BATH, MAINE 04530
207 443 5447

PROPOSED IMPROVEMENTS

PEAKS ISLAND COMMUNITY CENTER & LIBRARY

Title:
ROOF PLAN & SITE IMPROVEMENTS

Sheet No.
A-4

Scale: AS NOTED

Date:
Revised:

12-21-16 Issued for Review

CITY OF PORTLAND
APPROVED SITE PLAN
Subject to Conditions of Approval
and Standard Conditions

DATE of APPROVAL 3-1-17
PLANNER Barbara Barhydt
PROJECT NO. #2017-033