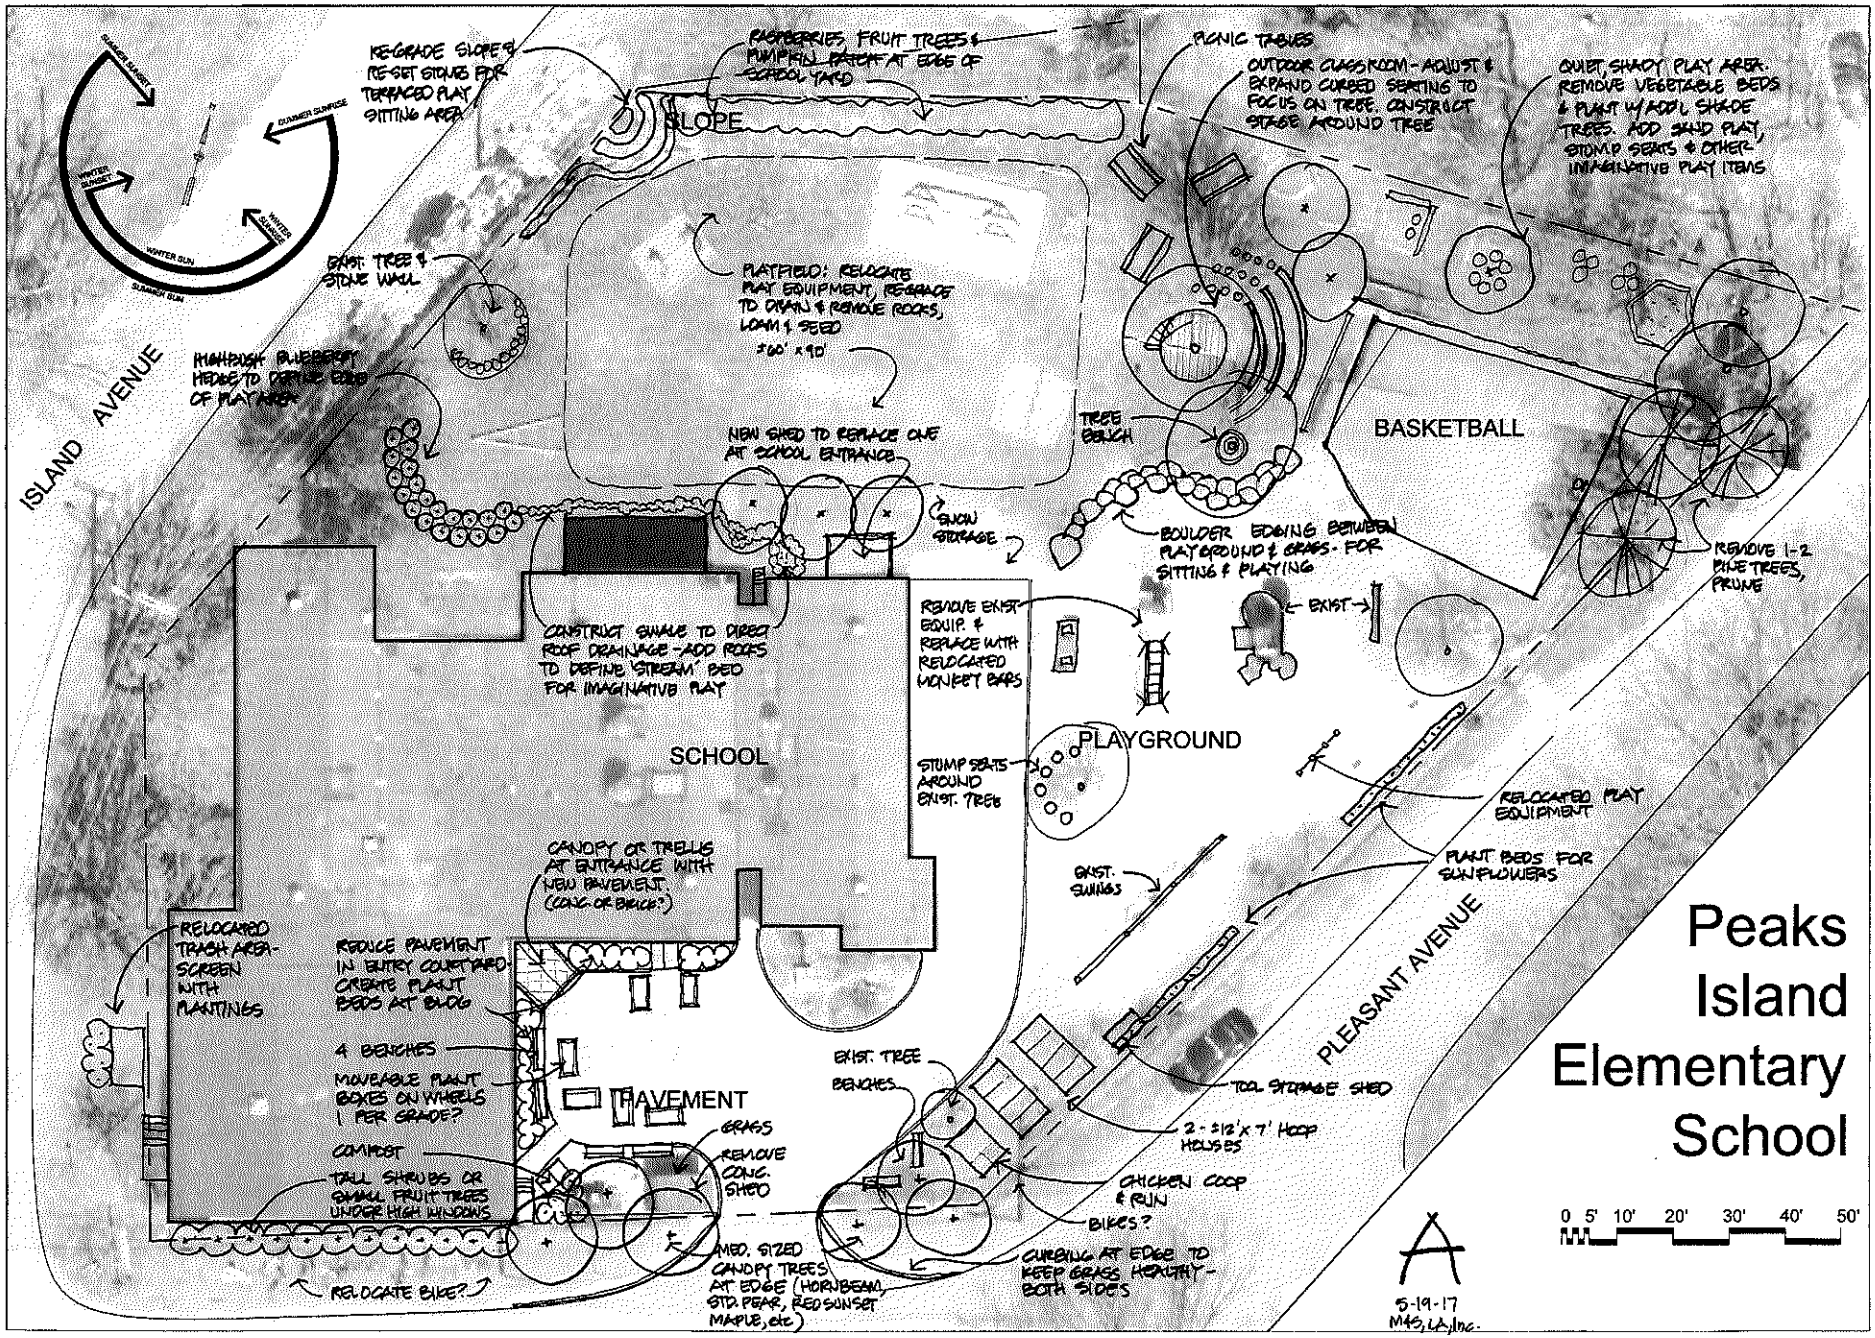
Peaks Island Elementary School
ISLAND AVENUE
PLEASANT AVENUE
SCHOOL
PAVEMENT
PLAYGROUND
BASKETBALL
SLOPE
RE-GRADE SLOPE & RE-SET STONES FOR TERRACED PLAY SITTING AREA
RASPBERRIES FRUIT TREES & PUMPKIN PATCH AT EDGE OF SCHOOL YARD
PICNIC TABLES
OUTDOOR CLASSROOM - ADJUST & EXPAND CURBED SEATING TO FOCUS ON TREE, CONSTRUCT STAGE AROUND TREE
QUIET SHADY PLAY AREA. REMOVE VEGETABLE BEDS & PLANT W/ ADD'L SHADE TREES. ADD SHADE PLAY, STUMP SEATS & OTHER IMAGINATIVE PLAY ITEMS
EXIST. TREE & STONE WALL
HIGHBUSH BLUEBERRY HEDGE TO DEFINE EDGE OF PLAY AREA
PLAYFIELD! RELOCATE PLAY EQUIPMENT, REGRADE TO DRAIN & REMOVE ROCKS, LOAM & SEED ±60' x 90'
NEW SHED TO REPLACE ONE AT SCHOOL ENTRANCE
SNOW STORAGE
TREE BENCH
BOULDER EDGING BETWEEN PLAYGROUND & GRASS - FOR SITTING & PLAYING
REMOVE 1-2 PINE TREES, PRUNE
CONSTRUCT SWALE TO DIRECT ROOF DRAINAGE - ADD ROCKS TO DEFINE 'STREAM' BED FOR IMAGINATIVE PLAY
REMOVE EXIST. EQUIP. & REPLACE WITH RELOCATED MONKEY BARS
EXIST.
STUMP SEATS AROUND EXIST. TREE
RELOCATED PLAY EQUIPMENT
PLANT BEDS FOR SUNFLOWERS
EXIST. SWINGS
CANOPY OR TRELLIS AT ENTRANCE WITH NEW PAVEMENT. (CONC. OR BRICK?)
RELOCATED TRASH AREA - SCREEN WITH PLANTINGS
REDUCE PAVEMENT IN ENTRY COURTYARD - CREATE PLANT BEDS AT BLDG
4 BENCHES
MOVEABLE PLANT BOXES ON WHEELS 1 PER GRADE?
COMPOST
TALL SHRUBS OR SMALL FRUIT TREES UNDER HIGH WINDOWS
RELOCATE BIKE?
GRASS
REMOVE CONC. SHED
MED. SIZED CANOPY TREES AT EDGE (HORNBEAM, STD. PEAR, RED SUNSET MAPLE, etc.)
EXIST. TREE
BENCHES
TOOL STORAGE SHED
2 - $12' x 7' HOOP HOUSES
CHICKEN COOP & RUN
BIKES?
CURBING AT EDGE TO KEEP GRASS HEALTHY - BOTH SIDES
SUMMER SUNRISE
SUMMER SUNSET
WINTER SUNRISE
WINTER SUNSET
WINTER SUN
SUMMER SUN
0 5' 10' 20' 30' 40' 50'
5-19-17
MAS, LA, Inc.